HOUSTON AIRPORT SYSTEM
GEORGE BUSH INTERCONTINENTAL
AIRPORT/HOUSTON, TEXAS

Gensler
711 Louisiana Street, Suite 300
Houston, Texas 77002

AECOM
2700 Post Oak Blvd., Suite 1111 West
Houston, Texas 77057

AECOM USA Group, Inc
F-3062

REVISIONS			
NO.	DESCRIPTION	DATE	BY

PASSENGER LOADING BRIDGES AND SUPPORT EQUIPMENT FOR TERMINAL D
TERMINAL 'D' PASSENGER LOADING BRIDGE PLAN

PROJECT MGR:	JEB
DESIGNER:	CRJ
DRAWN BY:	JCK
CHECKED BY:	GPF/CH
SCALE:	AS SHOWN
DATE:	AUGUST 6, 2009

STATE OF TEXAS
CLAYTON N. HARRIS
103556
LICENSED
PROFESSIONAL ENGINEER
10/4/09

APPROVED BY:	DATE:

HOUSTON AIRPORT SYSTEM

PROJECT NO.	8002
C.I.P. NO.	
H.A.S. NO.	A-0483
SHEET NO.	C0001

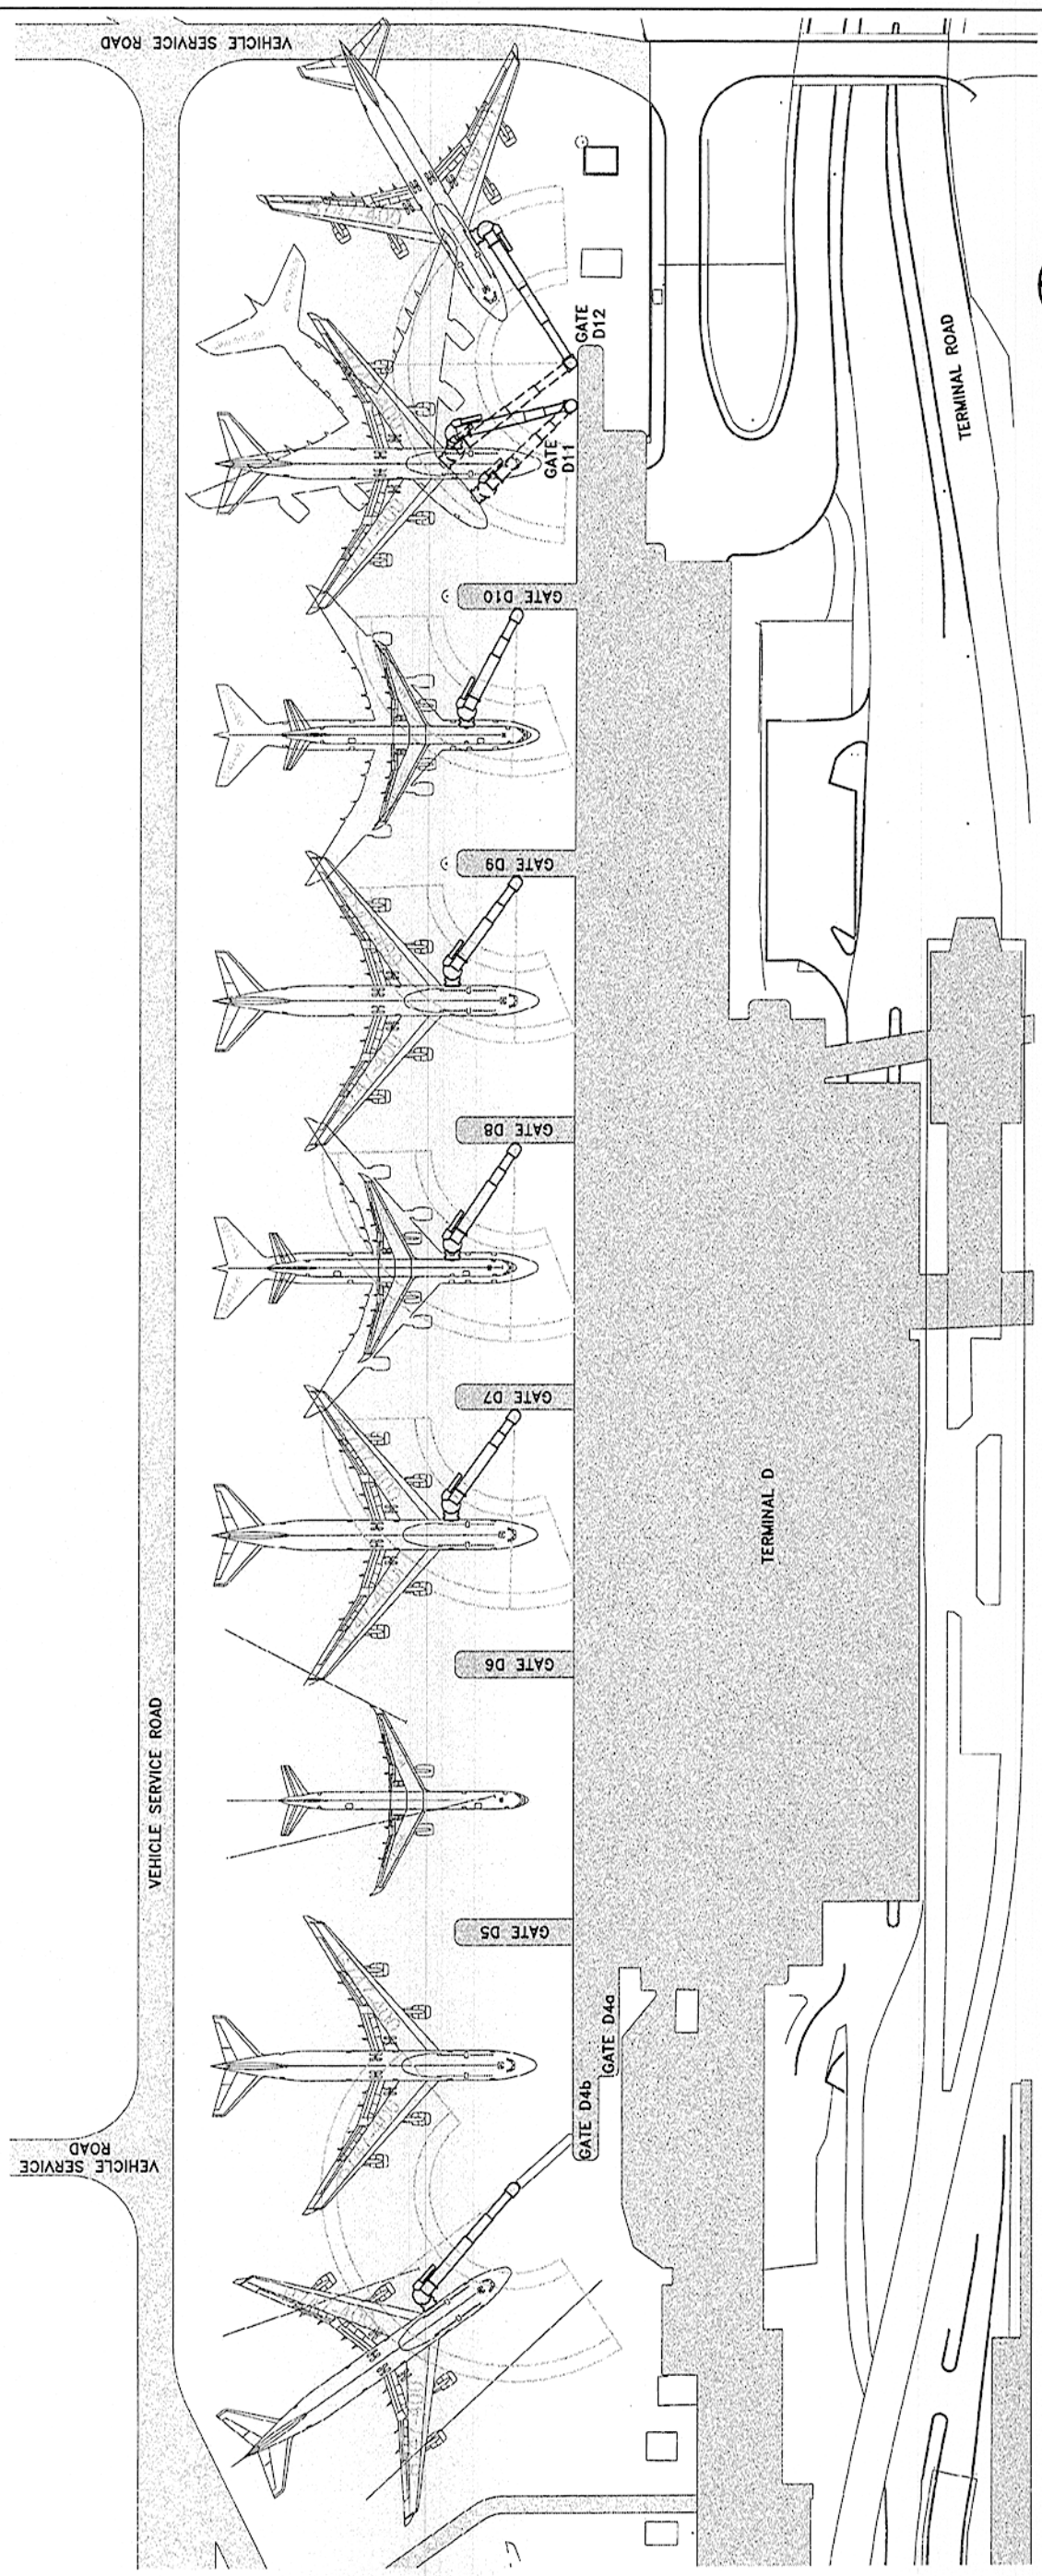

SCALE 1"=60'

60' 30' 0 60' 120'

NOTES:

1. THE EXISTING CONDITIONS PLAN WAS DEVELOPED FROM "AS-BUILT" INFORMATION. SUPPLEMENTED BY TOPO- GRAPHIC SURVEY. THE INFORMATION REPRESENTED IS BASED ON THE DESIGNERS BEST KNOWLEDGE OF THE EXISTING CONDITIONS. IT IS THE CONTRACTOR'S RESPONSIBILITY TO REVIEW THESE DRAWINGS WITH THE OWNER'S AUTHORIZED REPRESENTATIVE PRIOR TO CONSTRUCTION. SHOULD THE CONTRACTOR DISCOVER CONDITIONS NOT REFLECTED ON THESE PLANS, THE OWNER'S REPRESENTATIVE IS TO BE CONTACTED IMMEDIATELY.
2. AIRCRAFT AUGMENTS AS SHOWN REPRESENT AIRCRAFT PARKING POSITIONS FOR PROPOSED BRIDGE REALIGNMENTS.

LEGEND

PROPOSED PASSENGER LOADING BRIDGE

LAST MODIFIED: Oct 05, 2009 - 10:35am BY USER: rodriguezm
DWG. LOCATION: V:\60049235_UH Term D\400-Technical\424-Sheets\424A-PLB Contract\
DWG. NAME: 9235-C0001.dwg