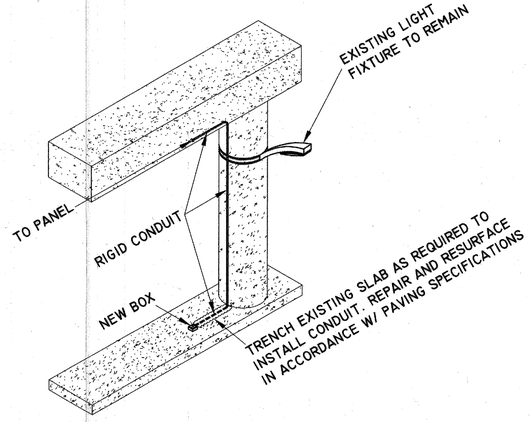

1 TYPICAL CONDUIT RUN TO JUNCTION BOX
SCALE: NTS

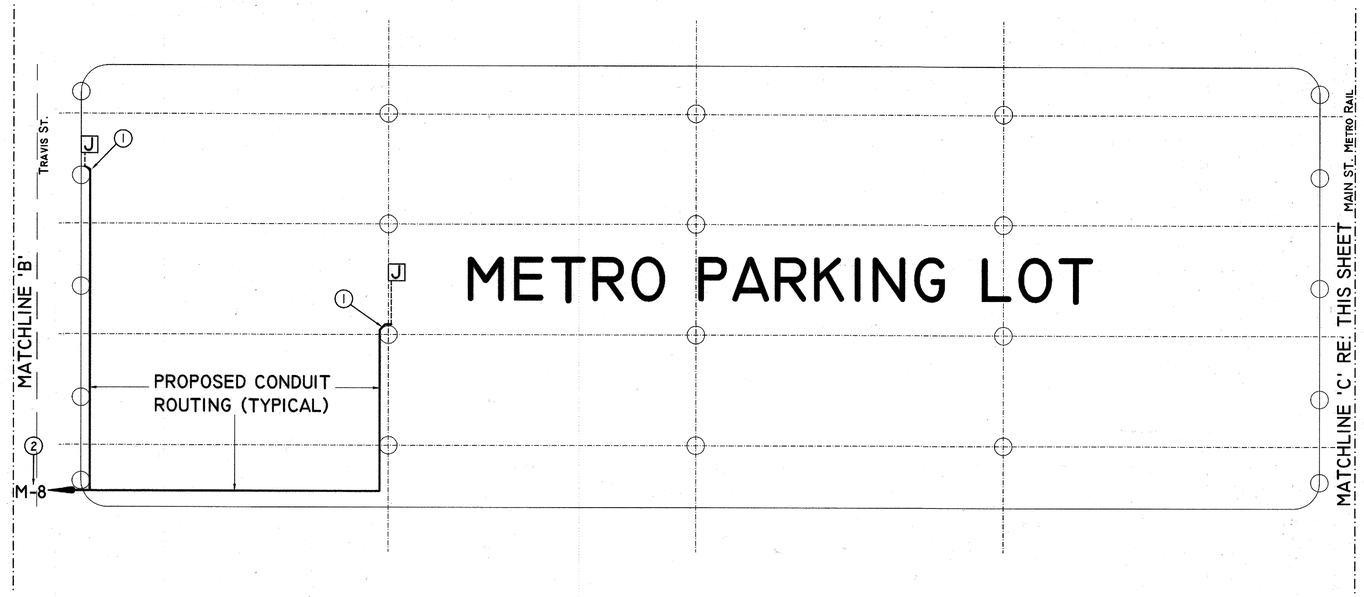

2 145 - TRAVIS ST. & MAIN ST.
SCALE: 1/16" = 1'-0"

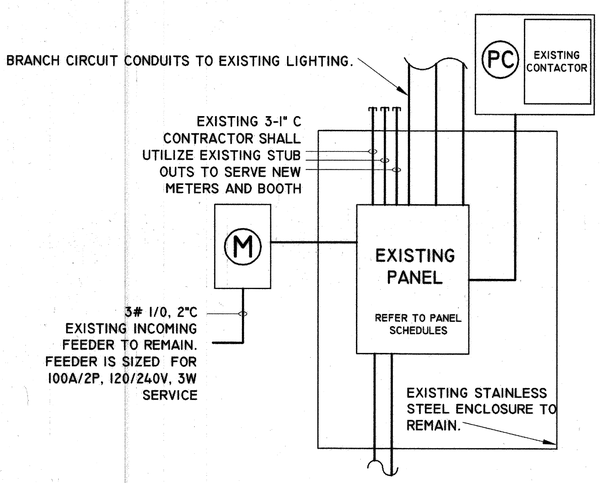

3 TYPICAL SERVICE ENTRANCE DETAIL AND ONE LINE
SCALE: NTS

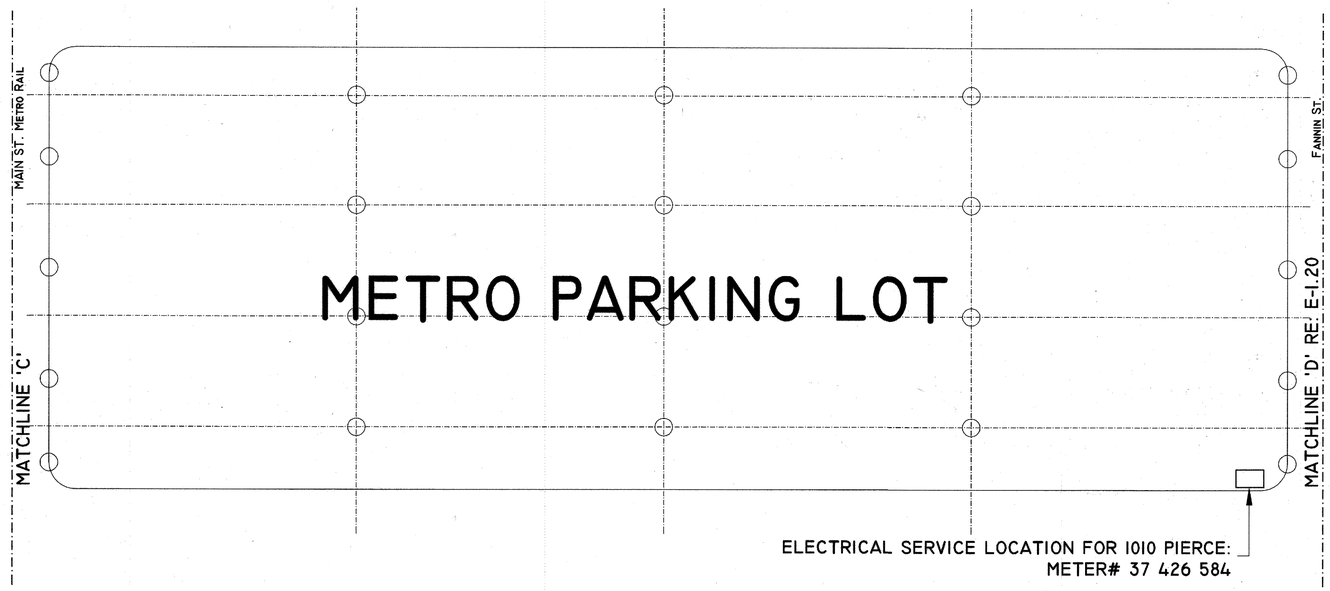

4 145 - MAIN ST. & FANNIN ST.
SCALE: 1/16" = 1'-0"

NORTH

ISSUE LOG		
NO.	DATE	DESCRIPTION
1	6/3/08	CLIENT REVISIONS

CONSULTANT(S):

CLAUNCH & MILLER, INC.
Engineering Consultants
4635 Southwest Freeway, Suite 1000 • Houston, Texas 77027
713-622-9264 • Fax: 713-622-9265 • www.claunchmiller.com

SEAL(S):

STATE OF TEXAS
RAHIM TAZEHZADEH
88923
REGISTERED PROFESSIONAL ENGINEER
6/4/08

Infrastructure Associates
INFRASTRUCTURE ASSOCIATES, INC.
6117 RICHMOND AVENUE, SUITE 100
HOUSTON, TEXAS 77057
(713) 622-0120 PH (713) 622-0557 FAX
WWW.IAHOUSTON.COM

PROJECT NAME:
HOUSTON-PIERCE ELEVATED AND LOT "C" PARKING LOT IMPROVEMENTS

CITY OF HOUSTON
GENERAL SERVICES DEPARTMENT

REVIEWED:

PROGRAM MANAGER
SPONSORING DEPARTMENT
PROJECT MANAGER

TO ARRANGE FOR LINES TO BE TURNED OFF OR MOVED, CALL CENTERPOINT AT 713-207-7777.

PRIVATE UTILITY LINES SHOWN
AT LEAST 48 HOURS BEFORE EXCAVATING IN STREET R.O.W. OR EASEMENTS CALL THE LONE STAR NOTIFICATION 713-223-4567.

N/A Date:
CenterPoint Energy/Electric Facilities
(Approved only for crossing underground ductlines, unless otherwise noted.)
Valid at time of review only.

Date:
SBC Approved for underground conduit facilites only.
Signature valid for one year.

N/A Date:
CenterPoint Energy/Gas Facilities
(Gas service lines are not shown)

SHEET TITLE:
E-1.10

NOTE: CITY SIGNATURES VALID FOR ONE YEAR ONLY AFTER DATE OF SIGNATURES

CITY OF HOUSTON
DEPARTMENT OF PUBLIC WORKS AND ENGINEERING

WATER 4/9/09	TRAFFIC & TRANSPORTATION
WASTEWATER	STORM WATER QUALITY 4.9.09
STORM	FACILITIES
STREET & BRIDGE	

FILE NO:
FOR CITY OF HOUSTON USE ONLY

DRAWING SCALE
HORZ:
VERT:

SHEET No: 25 OF 29

CITY DWG. NO.: REVISED JAN 2006