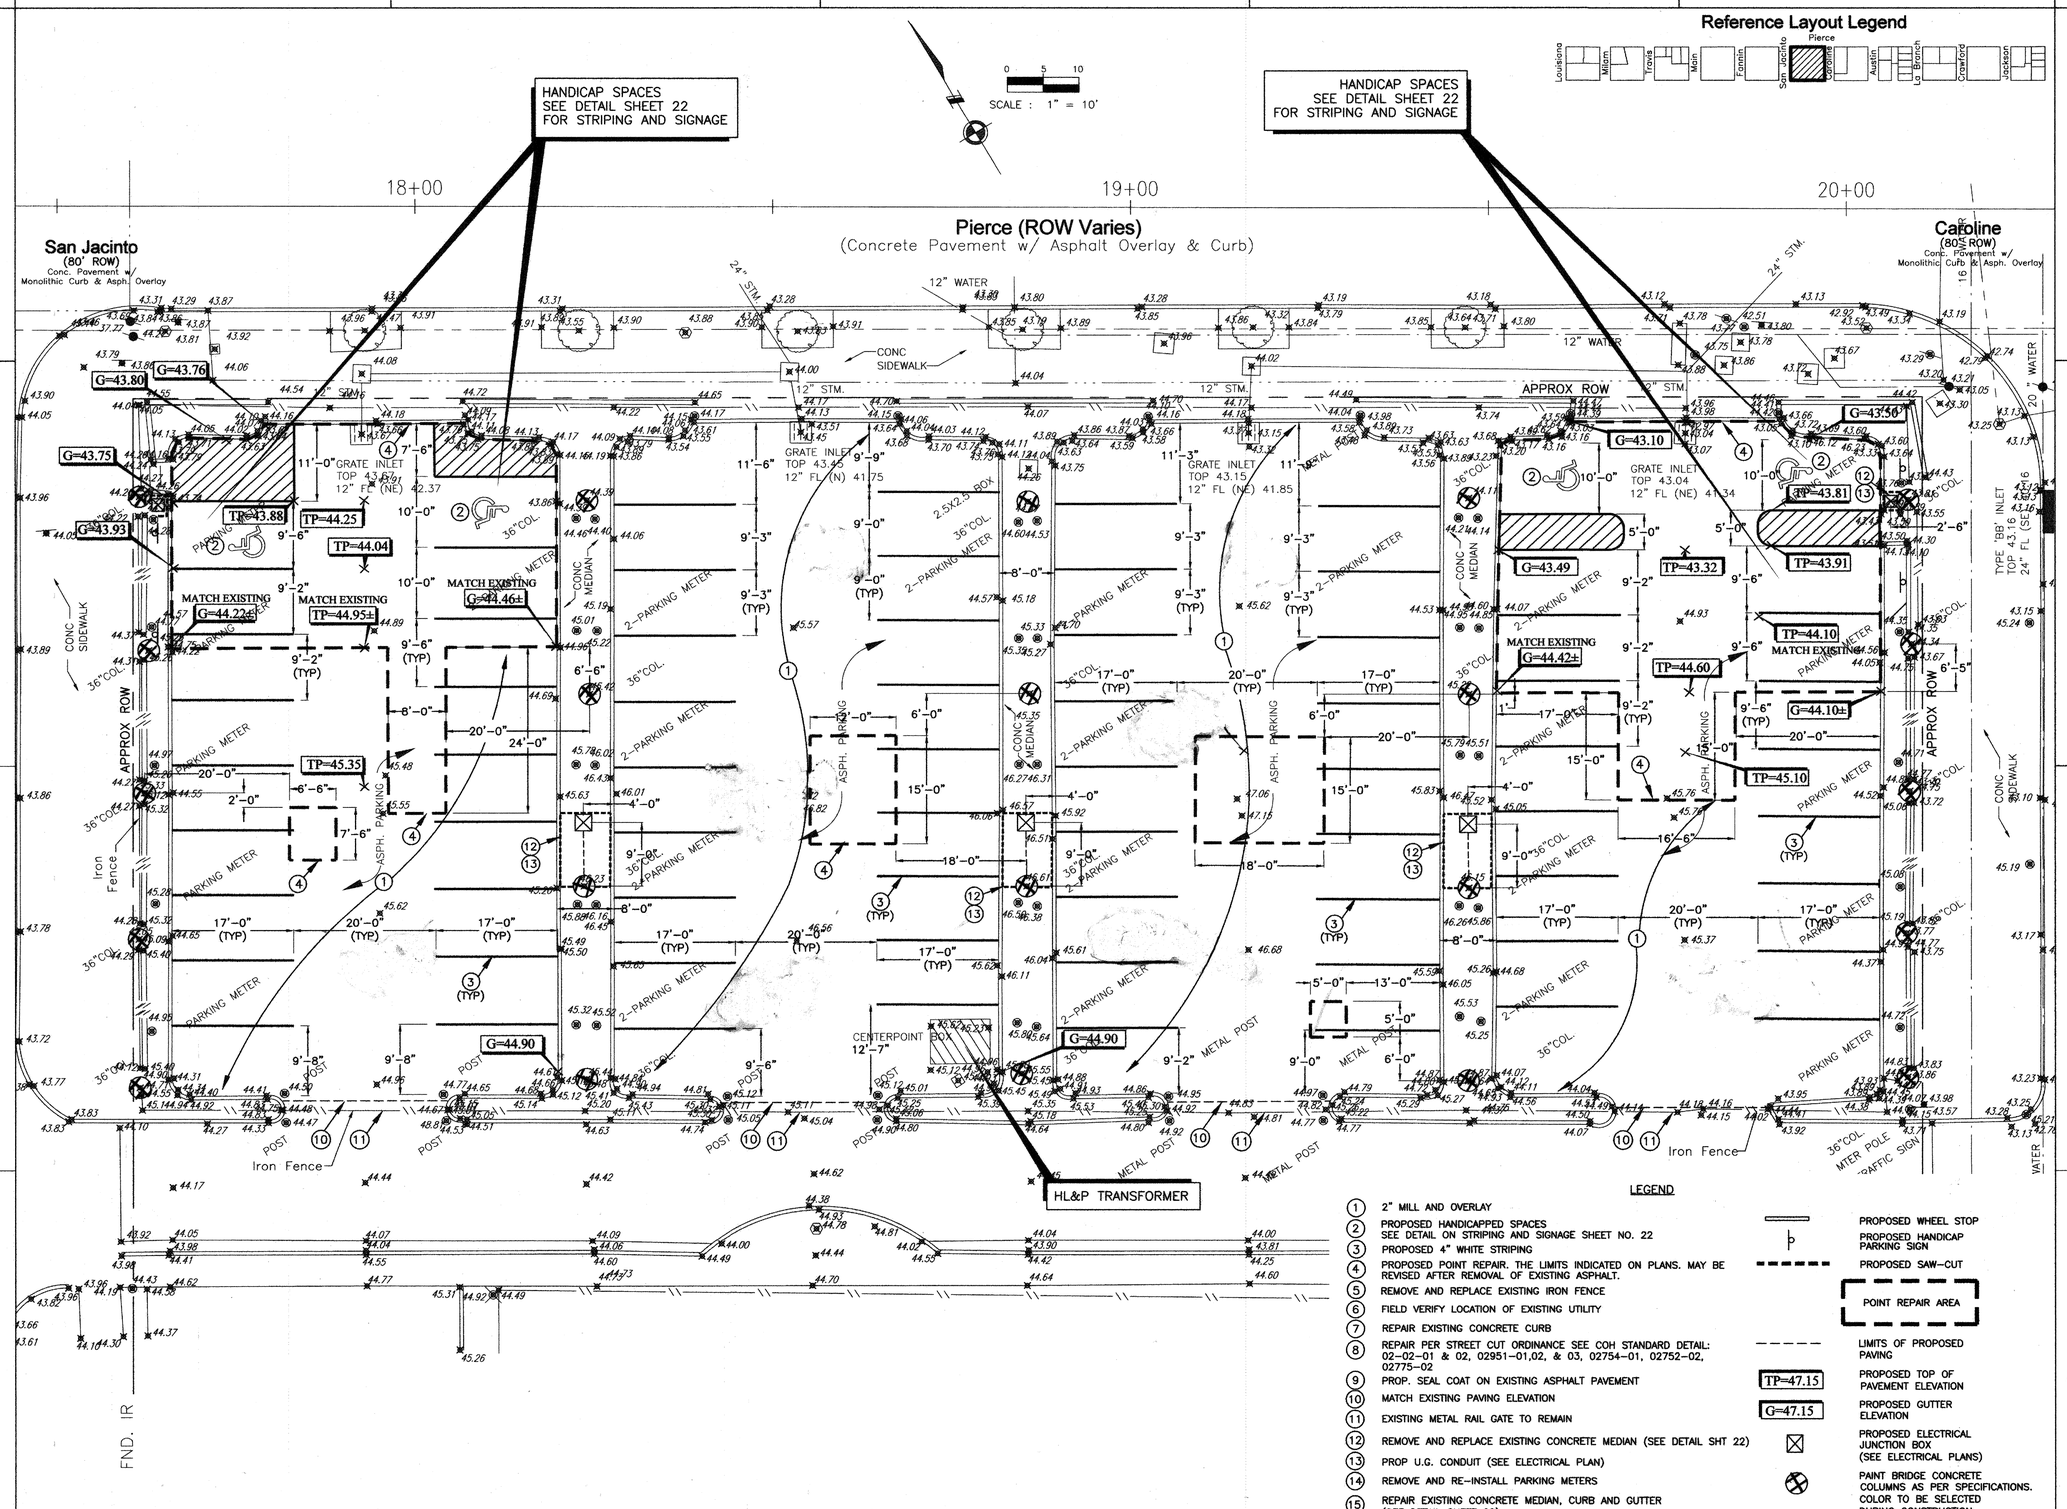

LEGEND

1. 2" MILL AND OVERLAY
2. PROPOSED HANDICAPPED SPACES SEE DETAIL ON STRIPING AND SIGNAGE SHEET NO. 22
3. PROPOSED 4" WHITE STRIPING
4. PROPOSED POINT REPAIR. THE LIMITS INDICATED ON PLANS. MAY BE REVISED AFTER REMOVAL OF EXISTING ASPHALT.
5. REMOVE AND REPLACE EXISTING IRON FENCE
6. FIELD VERIFY LOCATION OF EXISTING UTILITY
7. REPAIR EXISTING CONCRETE CURB
8. REPAIR PER STREET CUT ORDINANCE SEE COH STANDARD DETAIL: 02-02-01 & 02, 02951-01,02, & 03, 02754-01, 02752-02, 02775-02
9. PROP. SEAL COAT ON EXISTING ASPHALT PAVEMENT
10. MATCH EXISTING PAVING ELEVATION
11. EXISTING METAL RAIL GATE TO REMAIN
12. REMOVE AND REPLACE EXISTING CONCRETE MEDIAN (SEE DETAIL SHT 22)
13. PROP U.G. CONDUIT (SEE ELECTRICAL PLAN)
14. REMOVE AND RE-INSTALL PARKING METERS
15. REPAIR EXISTING CONCRETE MEDIAN, CURB AND GUTTER (SEE DETAIL SHEET 22)

- PROPOSED WHEEL STOP
- PROPOSED HANDICAP PARKING SIGN
- PROPOSED SAW-CUT
- POINT REPAIR AREA
- LIMITS OF PROPOSED PAVING
- TP=47.15 — PROPOSED TOP OF PAVEMENT ELEVATION
- G=47.15 — PROPOSED GUTTER ELEVATION
- PROPOSED ELECTRICAL JUNCTION BOX (SEE ELECTRICAL PLANS)
- PAINT BRIDGE CONCRETE COLUMNS AS PER SPECIFICATIONS. COLOR TO BE SELECTED DURING CONSTRUCTION

DESIGN FILE: XXXXXXXX.dwg

ISSUE LOG

NO.	DATE	DESCRIPTION

CONSULTANT(S):

CLAUNCH & MILLER, INC.
Engineering Consultants
4635 Southwest Freeway, Suite 1000 • Houston, Texas 77027
713-622-9264 • Fax: 713-622-9265 • www.claunchmiller.com

SEAL(S): STATE OF TEXAS — GUILLERMO I. BRICEÑO — 98499 — LICENSED PROFESSIONAL ENGINEER — 19 May 08

PROJECT NAME:
HOUSTON-PIERCE ELEVATED AND LOT "C" PARKING LOT IMPROVEMENTS

CITY OF HOUSTON
GENERAL SERVICES DEPARTMENT

REVIEWED:
PROGRAM MANAGER — SPONSORING DEPARTMENT
PROJECT MANAGER

TO ARRANGE FOR LINES TO BE TURNED OFF OR MOVED, CALL CENTERPOINT AT 713-207-7777.

PRIVATE UTILITY LINES SHOWN
AT LEAST 48 HOURS BEFORE EXCAVATING IN STREET R.O.W. OR EASEMENTS CALL THE LONE STAR NOTIFICATION 713-223-4567.

N/A — Date:
CenterPoint Energy/Electric Facilities
(Approved only for crossing underground ductlines, unless otherwise noted.) Valid at time of review only.

N/A — Date:
SBC Approved for underground conduit facilites only. Signature valid for one year.

N/A — Date:
CenterPoint Energy/Gas Facilities
(Gas service lines are not shown)

SHEET TITLE:
STRIPING AND POINT REPAIR LAYOUT
STA 13+50 TO STA 20+29.16
SAN JACINTO TO CAROLINE

NOTE: CITY SIGNATURES VALID FOR ONE YEAR ONLY AFTER DATE OF SIGNATURES

CITY OF HOUSTON
DEPARTMENT OF PUBLIC WORKS AND ENGINEERING

WATER — 4/9/09	TRAFFIC & TRANSPORTATION
WASTEWATER	STORM WATER QUALITY — 4.9.09
STORM	FACILITIES
STREET & BRIDGE	

FILE NO: — FOR CITY OF HOUSTON USE ONLY

DRAWING SCALE
HORZ : 1"=10'
VERT :

SHEET No: 9 OF 29

CITY DWG. NO.: REVISED JAN 2006

CAD FILE: