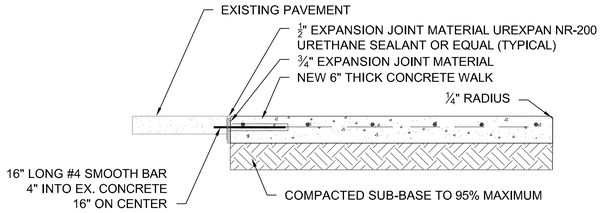

1 NEW CONCRETE AT EXISTING CONCRETE 3/4" = 1' - 0"

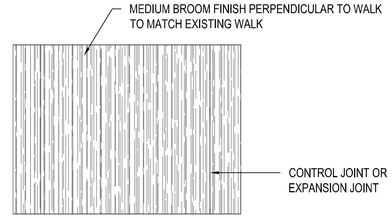

2 CONCRETE WALK FINISH 3/4" = 1' - 0"

NOTE:
1. CONCRETE PAVERS TO BE PARKWAY FLAT EDGE, 6" X 9" X 2⅜" "CAST STONE" COLOR, BY PAVESTONE.

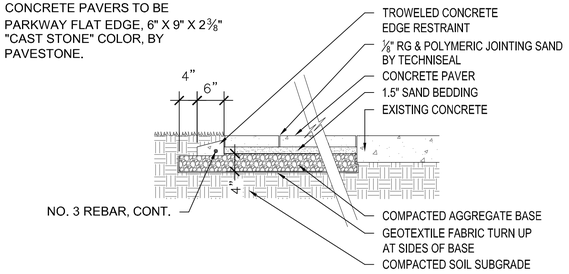

3 CONCRETE PAVERS 3/4" = 1' - 0"

DEMOLITION NOTES:

1. DISPOSE OF DEMOLISHED MATERIAL LEGALLY OFF-SITE.
2. FIELD VERIFY EXISTING ELECTRICAL, STORM SEWER, SANITARY SEWER AND WATER LINE LOCATIONS AND DEPTHS. PROTECT ALL EXISTING UTILITIES.
3. FILL ALL AREAS WHERE PAVEMENT ARE REMOVED TO BE FLUSH WITH SURROUNDING GRADE. ESTABLISH POSITIVE DRAINAGE AND SMOOTH TRANSITIONS.
4. SALVAGE PICNIC TABLES FOR RE-USE BY OWNER.
5. SALVAGE TRASH RECEPTACLE FOR RE-USE BY OWNER.
6. SALVAGE BENCHES FOR RE-USE BY OWNER.

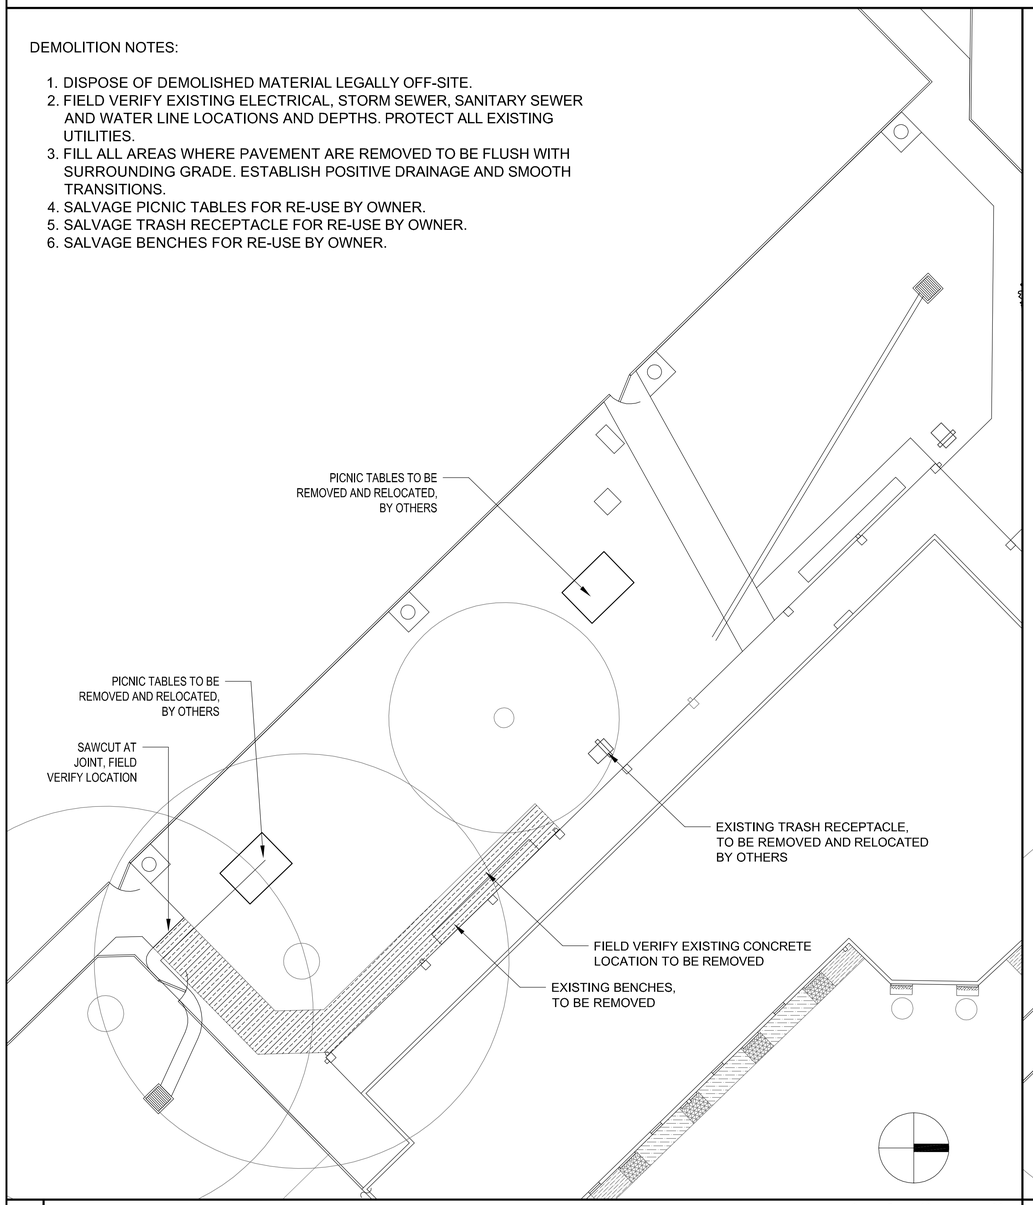

1 DEMOLITION PLAN 0 5 10 20

GRADING NOTES:

1. HAND DIG SWALE - SLOPE AT MINIMUM 1.5% TO DRAIN.
2. GRADE AREA BENEATH DECK BY HAND TO CREATE POSITIVE DRAINAGE.

TREE PROTECTION NOTES:

1. HAND DIG ONLY IN TREE ROOT ZONES. NOTIFY LANDSCAPE ARCHITECT IN ROOTS 4" OR GREATER IN DIAMETER ARE DISCOVERED.
2. DO NOT DRIVE OR PARK ANY VEHICLES WITHIN DRIPLINES OF TREES.
3. DO NOT STORE ANY MATERIALS WITHIN DRIPLINES OF TREES.
4. USE CAUTION TO AVOID DAMAGE TO CANOPIES OF TREES WITH OVERHEAD EQUIPMENT.
5. DO NOT CUT OR FILL GRADE WITHIN DRIPLINES OF TREES.
6. AVOID CHANGING DRAINAGE PATTERNS WITHIN DRIPLINES OF TREES.

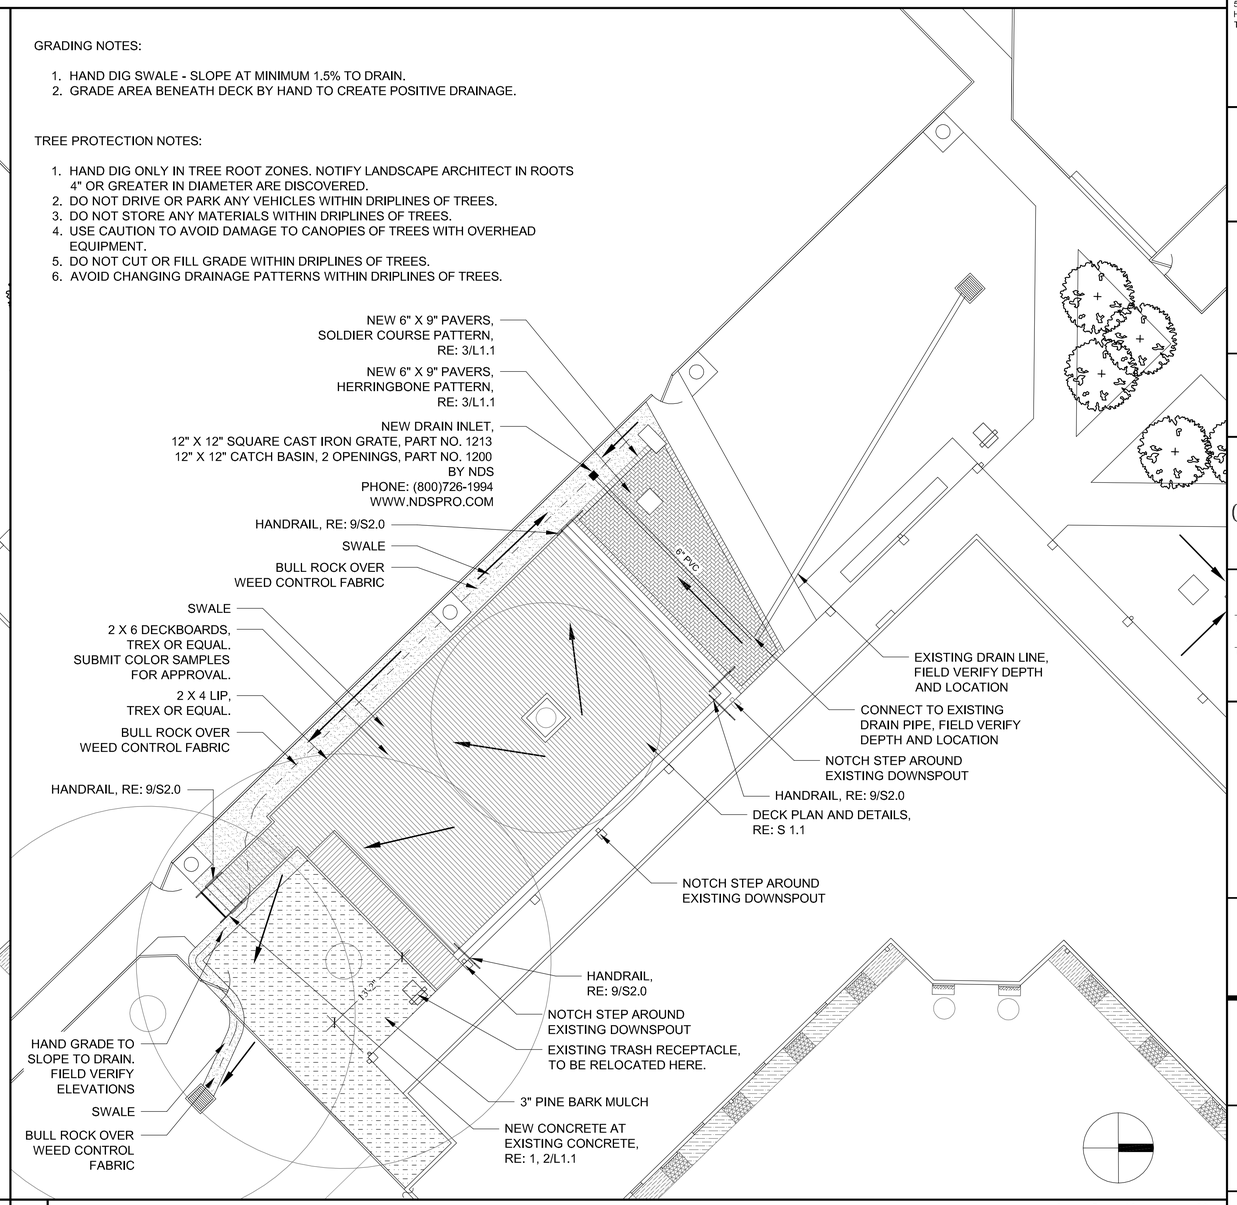

2 LAYOUT PLAN 0 5 10 20

ISSUE LOG

NO.	DATE	DESCRIPTION
1	09/14/10	FOR BID

Lauren Griffith Associates
Landscape Architecture and Planning
5252 Westchester Street, Suite 170
Houston, Texas 77005
(713)838-7120/fax(713)839-7778
lgriffith@laurenngriffithassociates.com

WHITE OAK STUDIO LANDSCAPE ARCHITECTURE
7413 Westview Drive, Ste. E
Houston, TX 77055
Tel 713/682-2638

ROBERT L. WRIGHT & ASSOCIATES, INC.
5252 Westchester, Suite 170
Houston, TX 77005
Tel 713/522-2210

SEAL:

09.14.2010

Parks Capital Improvement Program
for City of Houston General Services Department and Parks & Recreation Department

PARK NAME :

Memorial Park Tennis Center Deck
1500 Memorial Loop
Houston, Texas 77008

CITY OF HOUSTON
GENERAL SERVICES DEPARTMENT

REVIEWED :

PARKS PROGRAM MANAGER
HERMANN PARK CONSERVANCY
PROJECT MANAGER

DATE : 09/14/10
WBS No : XXXXXX-XXXX-X
SCALE : AS NOTED
DRAWN BY : AWD
CHECKED BY : LGA

SHEET TITLE :
LAYOUT PLAN

SHEET NO. :
L - 1.1

CITY DWG. NO. :