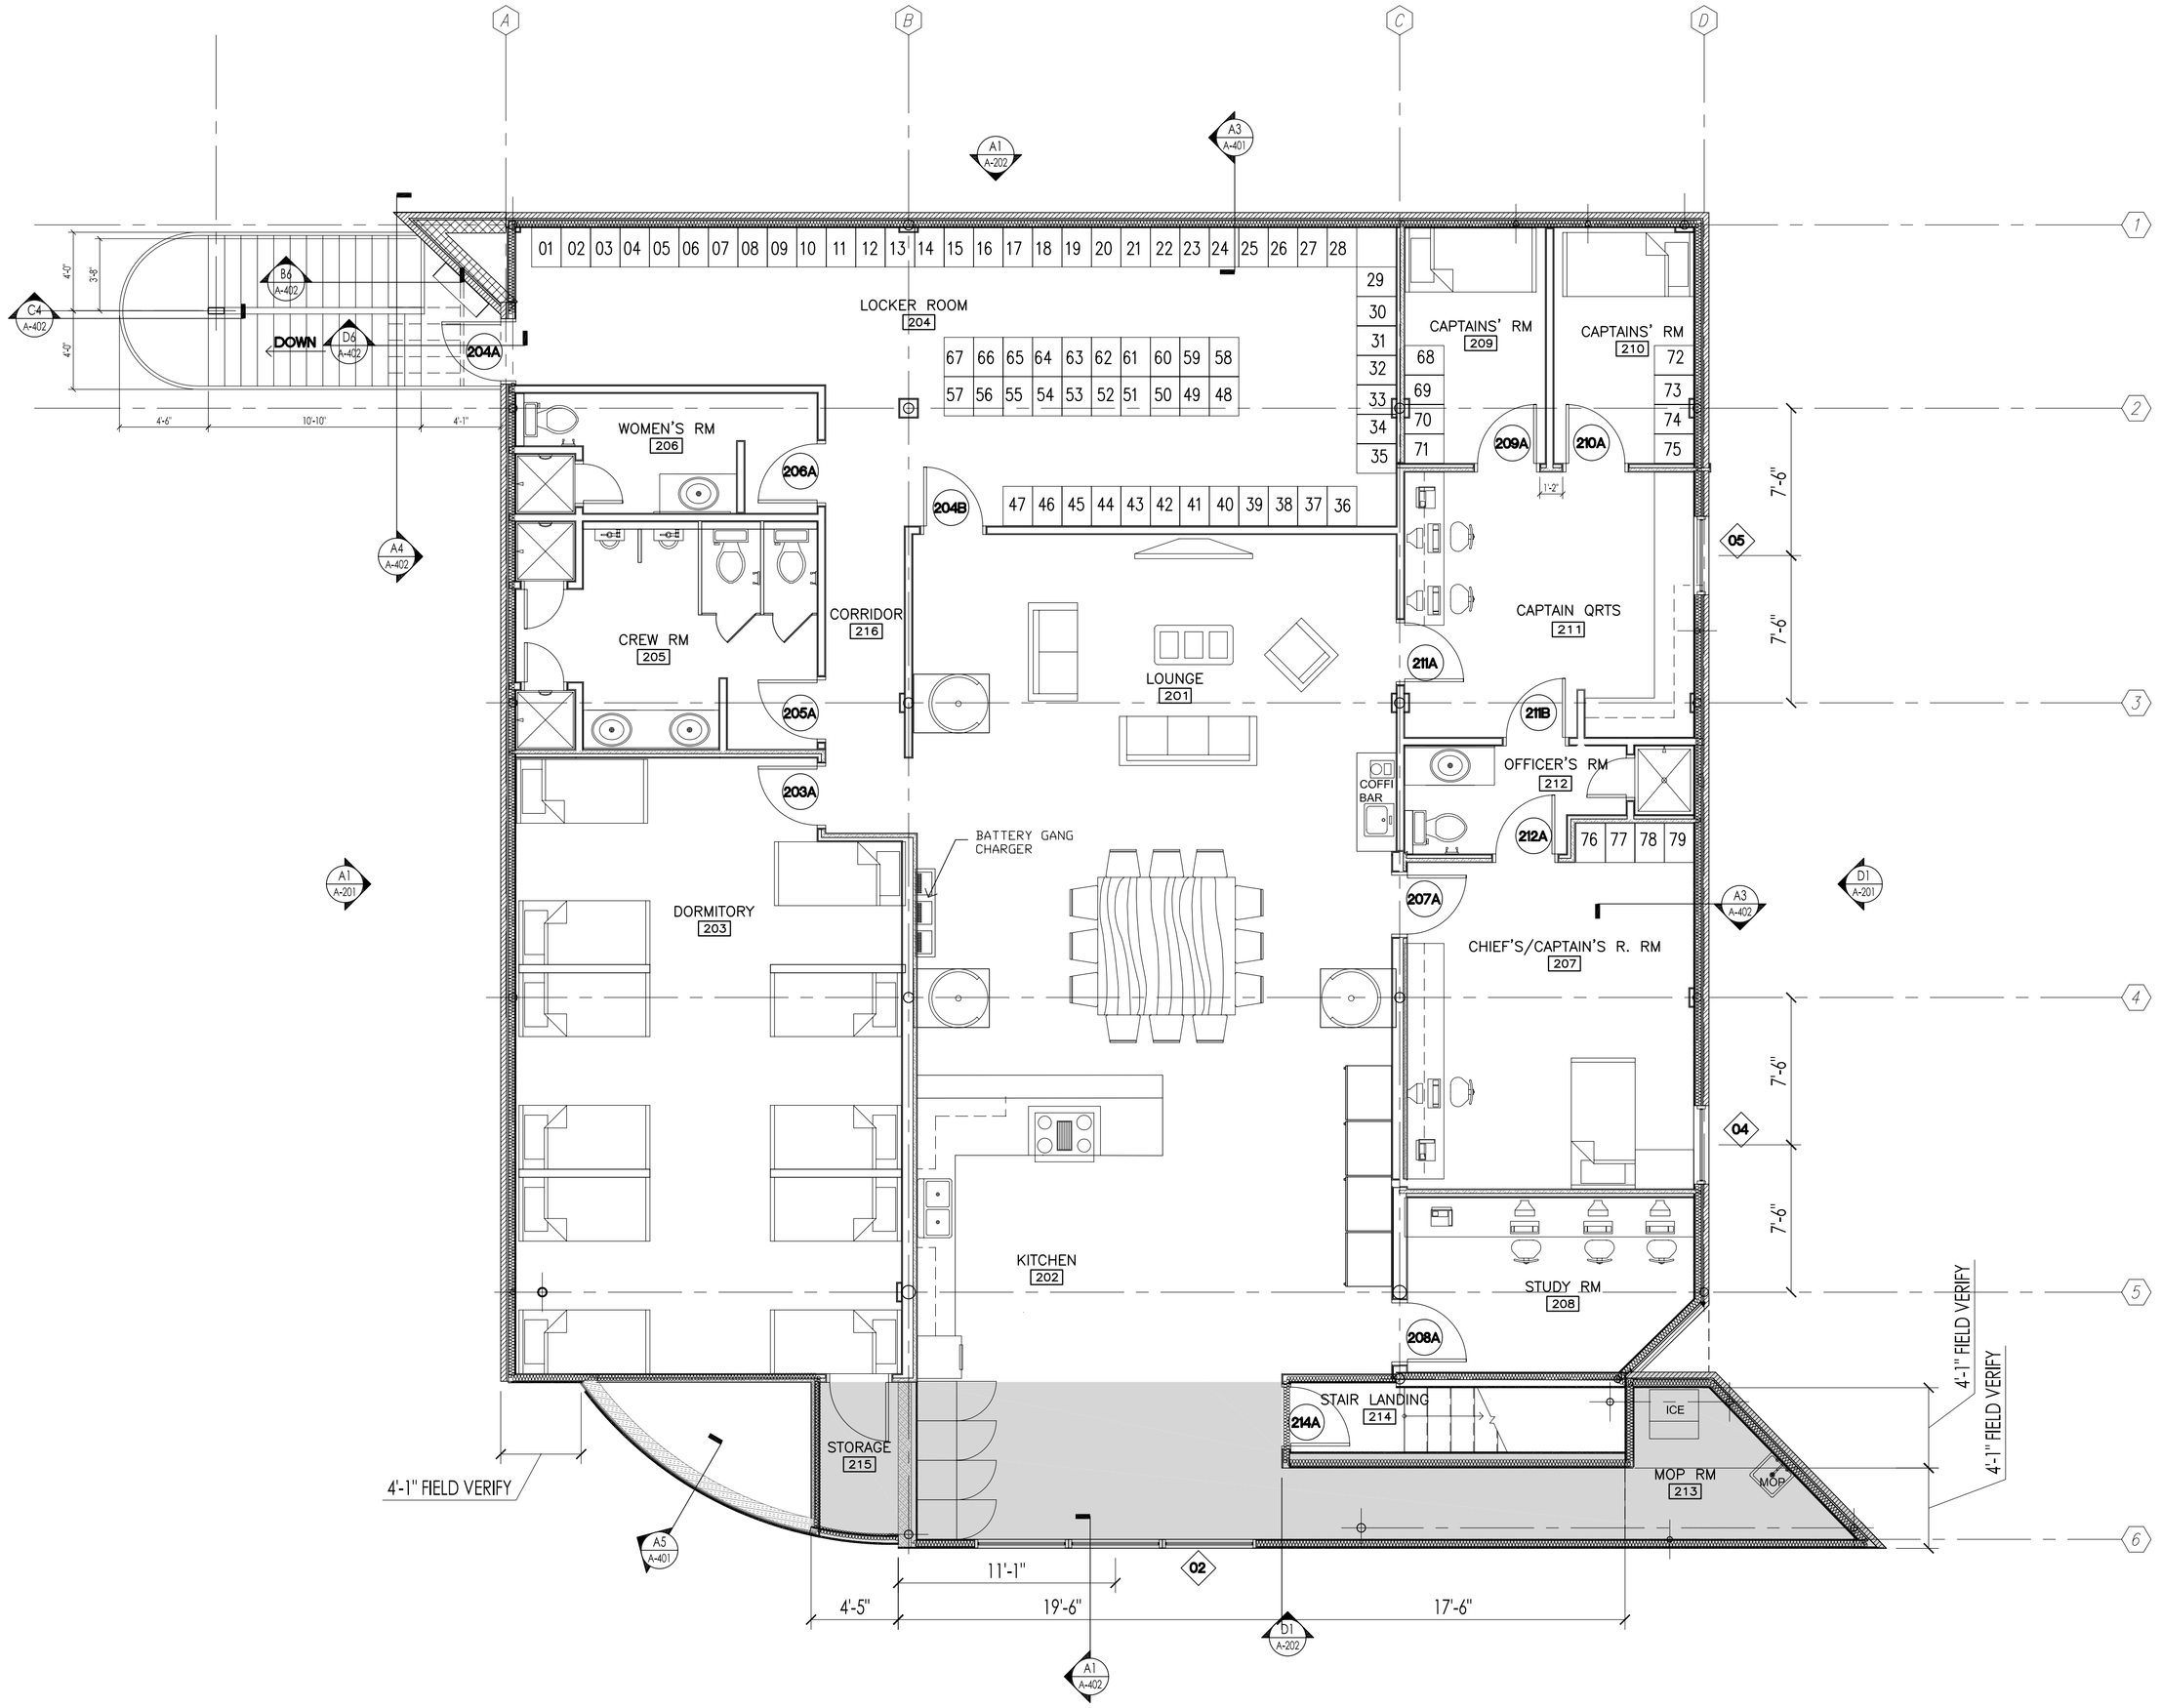

A1 SECON FLOOR PLAN
SCALE: 3/16"=1'-0"

DRAWING SYMBOL LEGEND

SYMBOL	DESCRIPTION
A	ALPHA/NUMERIC CHARACTER COLUMN CENTER LINE
A1 / A-201	DETAIL NUMBER ON SHEET WHERE SHOWN BUILDING/WALL SECTION DRAWING NUMBER WHERE DETAIL IS FIRST SHOWN
A1 SILL DETAIL SCALE: 1/2" = 1'-0"	DETAIL NUMBER DETAIL TITLE DETAIL DESIGNATOR DETAIL SCALE
	ELEV. NUMBER ELEVATION SHEET # WHERE ELEV. IS SHOWN
ROOM 101	ROOM NAME ROOM NUMBER
000A	DOOR NUMBER DOOR MARK
01	WINDOW NUMBER WINDOW MARK
2	NOTE NUMBER NOTE NUMBER SYMBOL
B	PARTITION TYPE RE: 711
	EXISTING CMU WALL W/ NEW STUCCO FACE
	EXISTING CMU WALL W/ BRICK FACE
	NEW CMU WALL W/ STACCO FACE
	NEW CMU WALL W/ NEW BRICK FACE
	STUCCO WALL ON METAL STUDS RE: WALL SECTIONS
	GYPSUM DRYWALL PARTITION FIRE WALL
	BATT INSULATION SMALL SCALE EXTERIOR WALL BATT INSULATION LARGE SCALE EXTERIOR WALL

N

ISSUE LOG

NO.	DATE	DESCRIPTION
1	04/07/09	ISSUE FOR BID
2	04/07/09	ISSUE FOR PERMIT
3		
4		
5		
6		

CONSULTANT(S) :

NATEX CORPORATION ARCHITECTS
2500 WILCREST, SUITE 300
HOUSTON, TEXAS 77042
TELEPHONE: 713-975-9525
FAX: 713-780-7824

SEAL(S) :

REGISTERED ARCHITECT CAROLINA WEITZMAN 04/09/09 15620 STATE OF TEXAS

PROJECT NAME :

FIRE STATION 20
RENOVATIONS

HOUSTON, TEXAS

CITY OF HOUSTON
GENERAL SERVICES DEPARTMENT

REVIEWED :

PROGRAM MANAGER | SPONSORING DEPARTMENT
PROJECT MANAGER

OTHER APPROVALS :

WATER ENGINEERING | TRAFFIC AND TRANSPORTATION
WASTEWATER ENGINEERING | STREET, BRIDGE & ROW ENGINEERING
STORMWATER ENGINEERING | PLANNING & DEVELOPMENT
CITY ENGINEER | DATE
DIRECTOR, DEPT. OF PUBLIC WORKS & ENGINEERING | DATE

DATE : 03/10/09
W.B.S. No : D-000000-0000-0
SCALE : AS SHOWN
DRAWN BY : YA
CHECKED BY : CAROLINA WEITZMAN

SHEET TITLE : ARCHITECTURAL MASTER FLOOR PLAN 2ND FLOOR

SHEET NO. : **A-103**
013 OF XX SHEETS

CITY DWG. NO. :

DESIGN FILE:

CAD FILE :