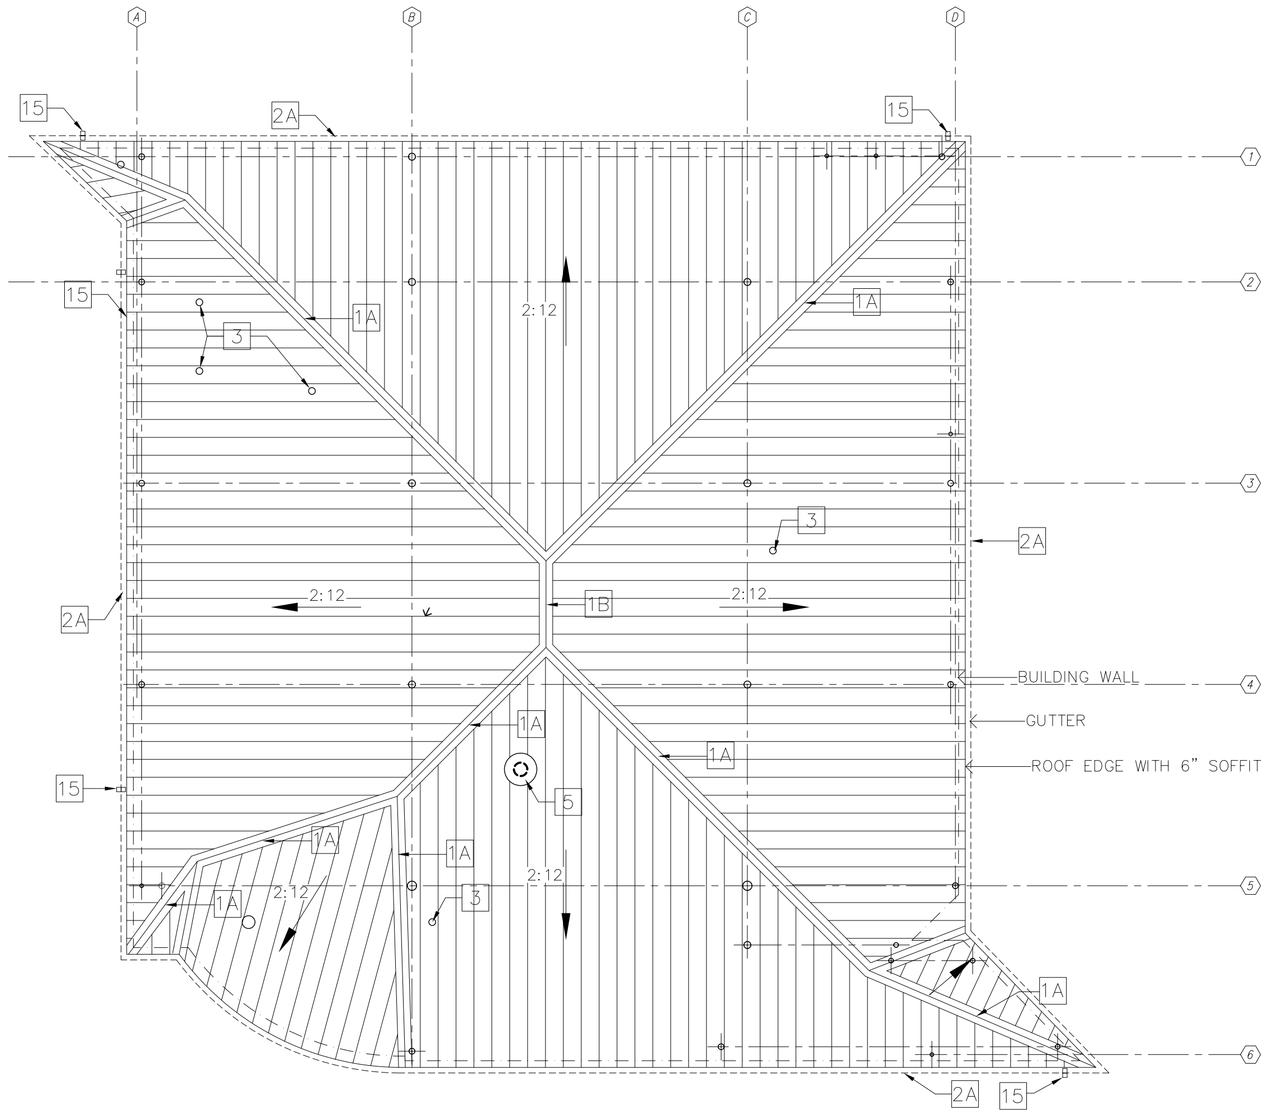

C1 ROOF PLAN
SCALE: 1/8"=1'-0"

NOTES TO DRAWING

1A	CONTINUOUS RIDGE CAP, NON VENTILATED.
1B	CONTINUOUS RIDGE CAP, VENTILATED.
2A	CONTINUOUS METAL GUTTER
3	4" VTR. RE: SPEC
4	CONTINUOUS VALLEY GUTTER
5	12" DUCT DOWN TO KITCHEN HOOD. RE: SPEC
6	4" VTR. RE: SPEC
7	7" VENT RE: SEPC
15	DOWNSPOUT. TYP. CONTRACTOR SHALL INCLUDE IN PROJECT A SPLASH BLOCK AT EACH DOWNSPOUT.

N

ISSUE LOG

NO.	DATE	DESCRIPTION
1	04/07/09	ISSUE FOR BID
2	04/07/09	ISSUE FOR PERMIT
3		
4		
5		
6		

CONSULTANT(S) :

NATEX
CORPORATION
ARCHITECTS

2500 WILCREST, SUITE 300
HOUSTON, TEXAS 77042

TELEPHONE: 713-975-9525
FAX: 713-780-7824

SEAL(S) :

REGISTERED ARCHITECT CAROLINA WEITZMAN 04/09/09 15620 STATE OF TEXAS

PROJECT NAME :

FIRE STATION 20
RENOVATIONS

HOUSTON, TEXAS

CITY OF HOUSTON
GENERAL SERVICES
DEPARTMENT

REVIEWED :

PROGRAM MANAGER
SPONSORING DEPARTMENT
PROJECT MANAGER

OTHER APPROVALS :

WATER ENGINEERING
TRAFFIC AND TRANSPORTATION
WASTEWATER ENGINEERING
STREET, BRIDGE & ROW ENGINEERING
STORMWATER ENGINEERING
PLANNING & DEVELOPMENT
CITY ENGINEER
DATE
DIRECTOR, DEPT. OF PUBLIC WORKS & ENGINEERING
DATE

DATE : 03/10/09
W.B.S. No : D-000000-0000-0
SCALE : AS SHOWN
DRAWN BY : YA
CHECKED BY : CAROLINA WEITZMAN

SHEET TITLE :
ROOF PLAN

SHEET NO. :
016 OF XX SHEETS

CITY DWG. NO. :
A-301

DESIGN FILE:

CAD FILE :