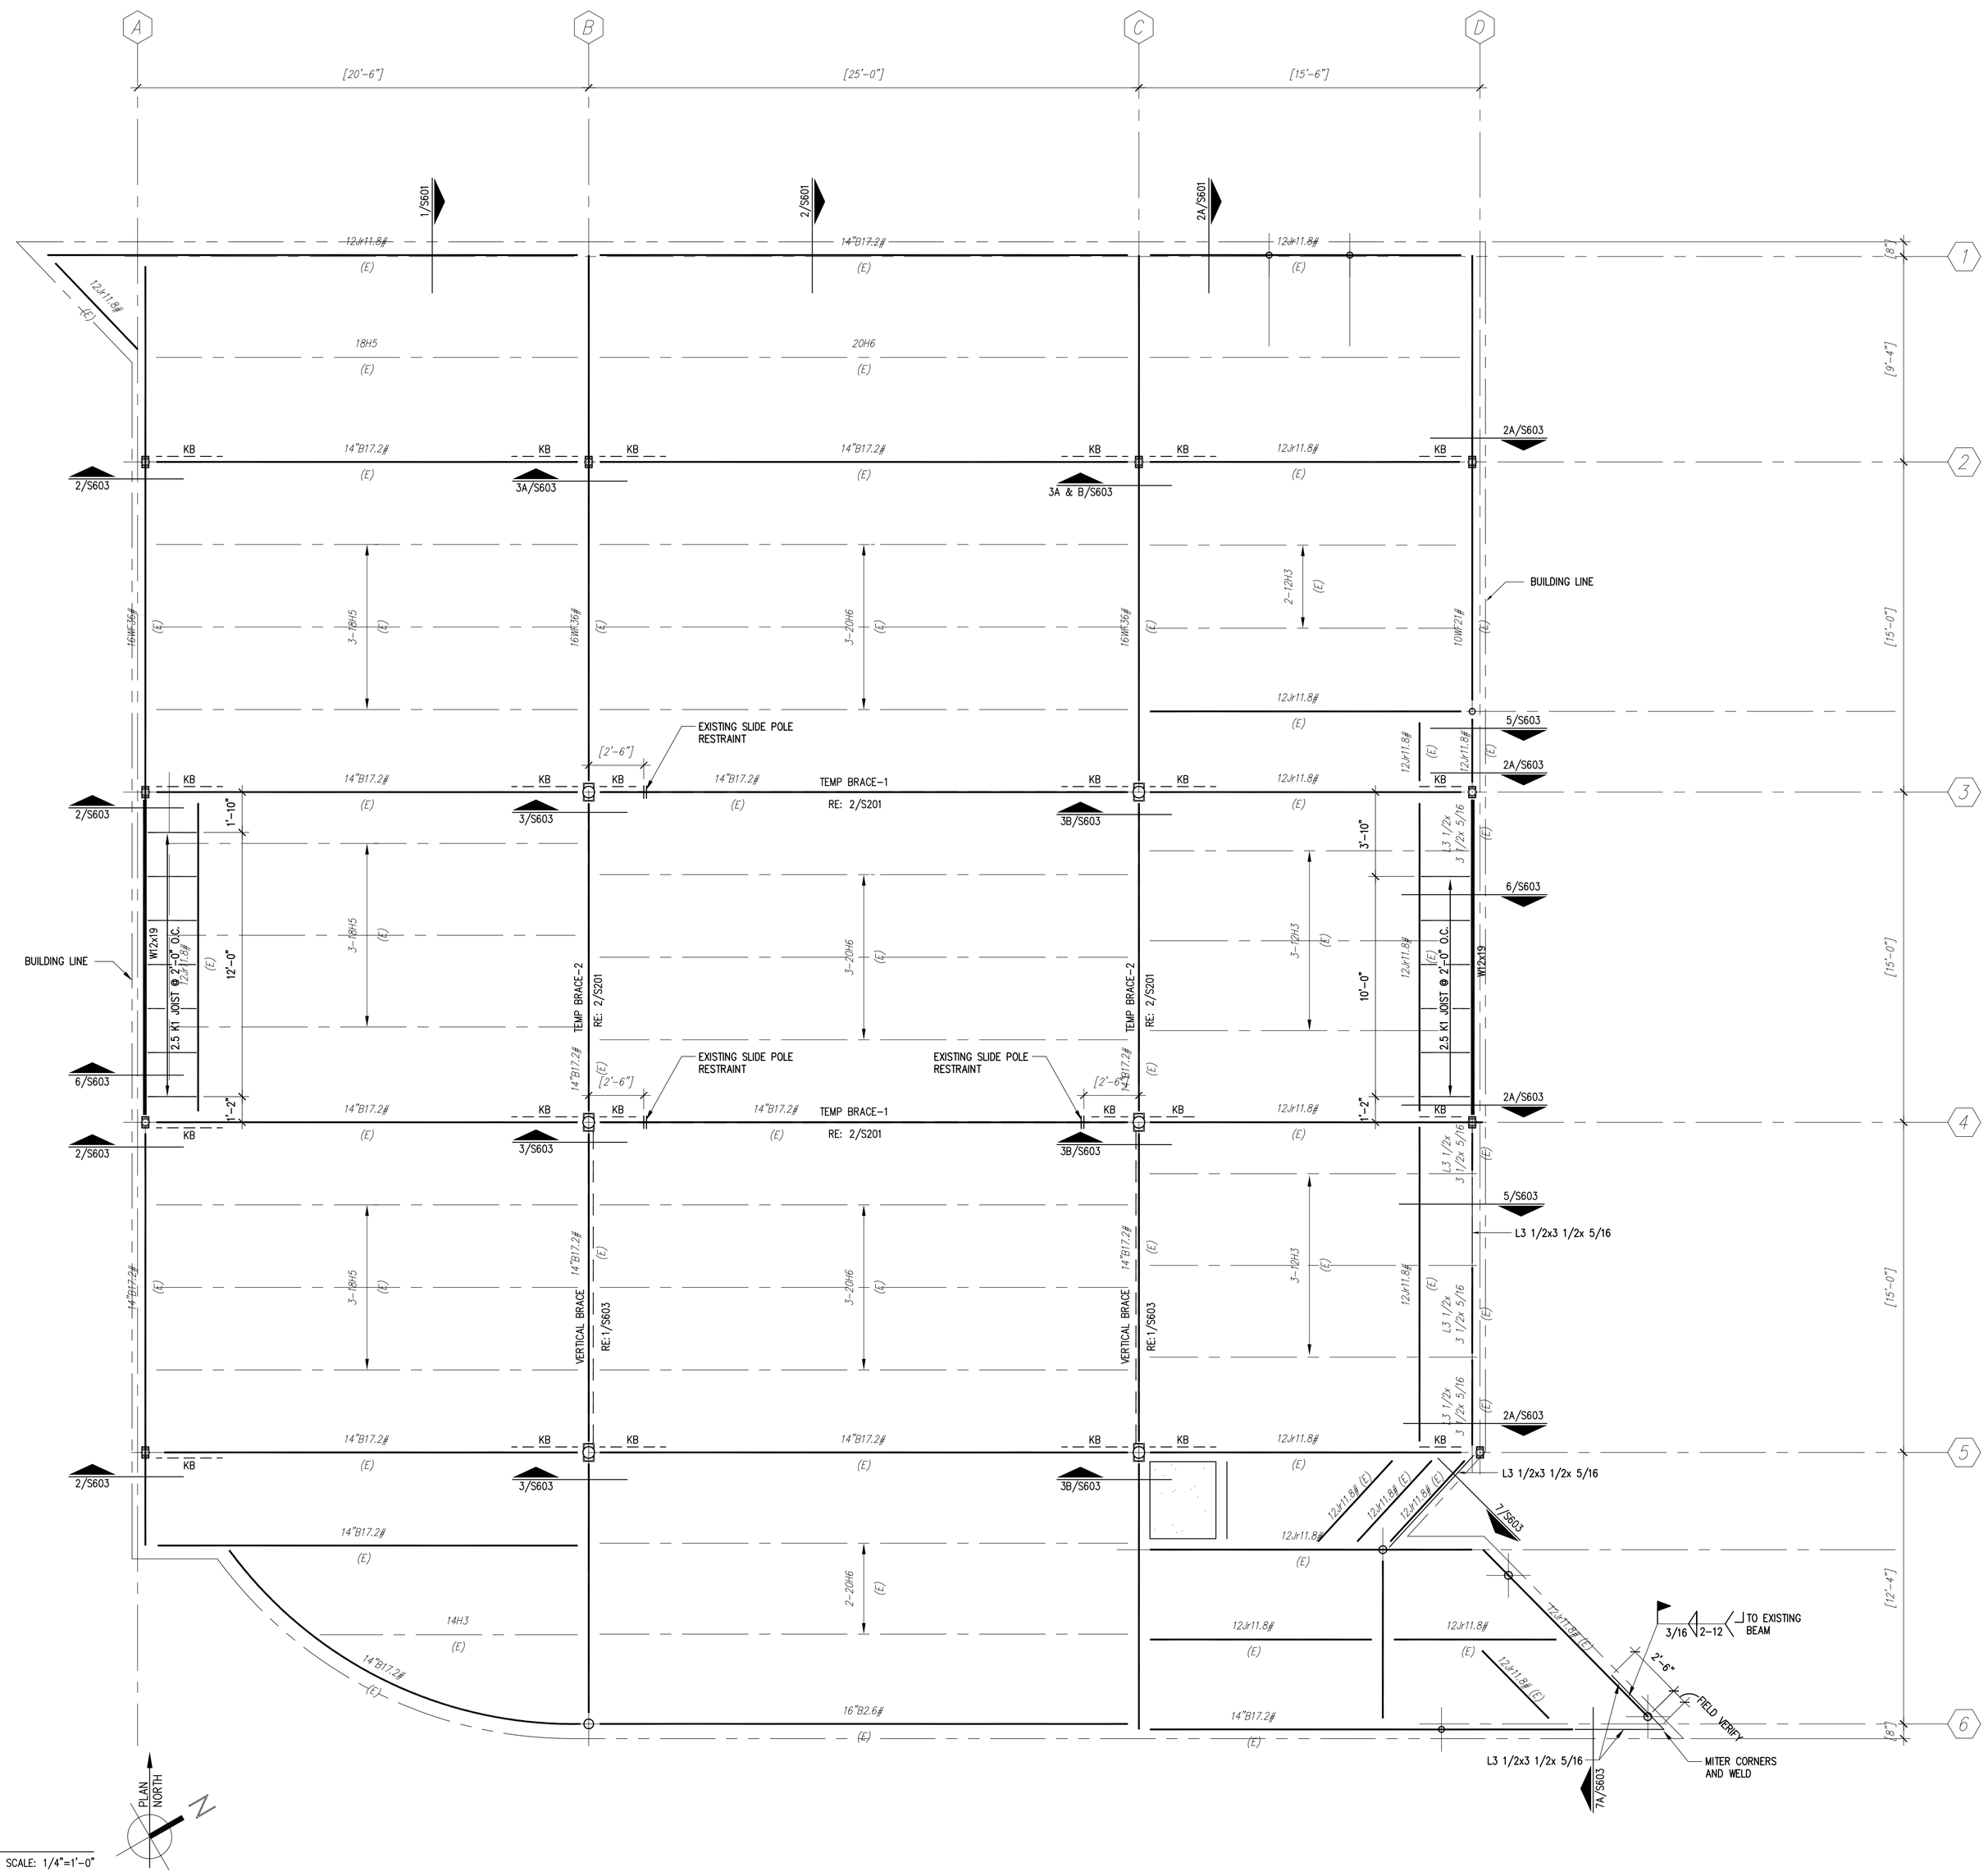

1 EXISTING ROOF FRAMING PLAN

SCALE: 1/4"=1'-0"

DESIGN FILE:

ISSUE LOG

NO.	DATE	DESCRIPTION
1	04/07/09	ISSUE FOR BID
2	04/07/09	ISSUE FOR PERMIT
3		
4		
5		
6		

CONSULTANT(S) :

NATEX CORPORATION ARCHITECTS

2500 WILCREST, SUITE 300
HOUSTON, TEXAS 77042

TELEPHONE: 713-975-9525
FAX: 713-780-7824

SEAL(S) :

ASA CONSULTING ENGINEERS INC.
1155 Dairy Ashford, Suite 111
Houston, Texas 77079
TEL. NO. (281) 531-4401
FAX. NO. (281) 531-8835

STATE OF TEXAS
SAADUDDIN AHMED
04/07/09

PROJECT NAME :

FIRE STATION 20 RENOVATIONS

HOUSTON, TEXAS

CITY OF HOUSTON
GENERAL SERVICES DEPARTMENT

REVIEWED :

PROGRAM MANAGER
SPONSORING DEPARTMENT
PROJECT MANAGER

OTHER APPROVALS :

WATER ENGINEERING
TRAFFIC AND TRANSPORTATION
WASTEWATER ENGINEERING
STREET, BRIDGE & ROW ENGINEERING
STORMWATER ENGINEERING
PLANNING & DEVELOPMENT
CITY ENGINEER
DATE
DIRECTOR, DEPT. OF PUBLIC WORKS & ENGINEERING
DATE

DATE : 04/07/09
W.B.S. No : D-000000-0000-0
SCALE : AS SHOWN
DRAWN BY : DL
CHECKED BY : JL

SHEET TITLE :

EXISTING ROOF FRAMING PLAN

SHEET NO. : **S303**

6 OF SHEETS

CITY DWG. NO. :

CAD FILE :