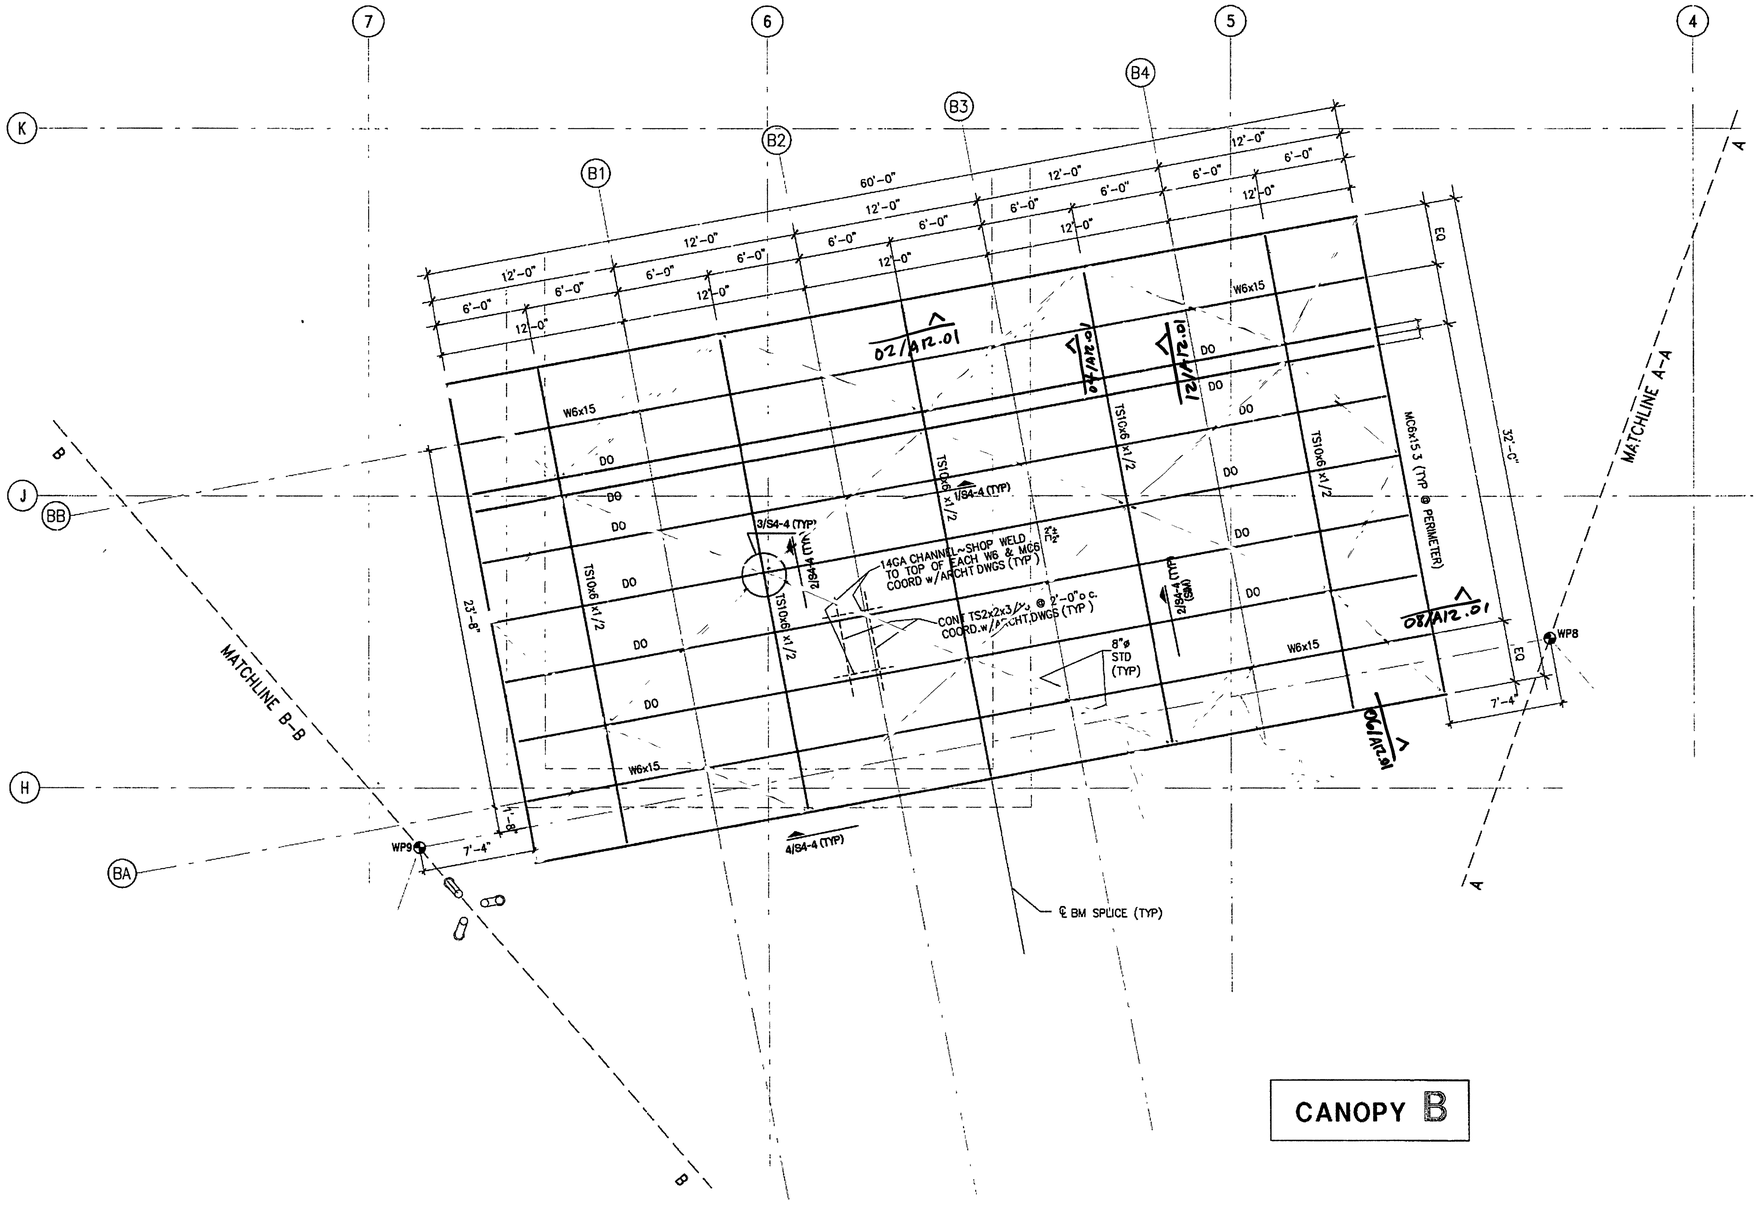

KEY NOTES

SHEET NOTES

THESE DRAWINGS ARE EXISTING DOCUMENTATION. ALL NOTATION WITHIN THIS DRAWING, EXCEPT DIMENSIONS, ARE NOT APPLICABLE

NOTE: EVERY SHEETNOTE MAY NOT APPEAR ON THIS PAGE

Client
[illegible]
901 Bagby
Houston, TX 77002
[illegible]

Gensler
711 Louisiana Street
Suite 300
Houston, TX 77002
Tel 713 844 0000

Issue	Date	Description
1	9 JUN 2009	ISSUE FOR BID/CONSTR

Seal/Signature

Project Name
JONES PLAZA - CANOPY REPAIRS

Project Number
02.6927 000

Description
CANOPY B ROOF PLAN

Scale
1/4" = 1'-0"

A-202

© 2009 Gensler