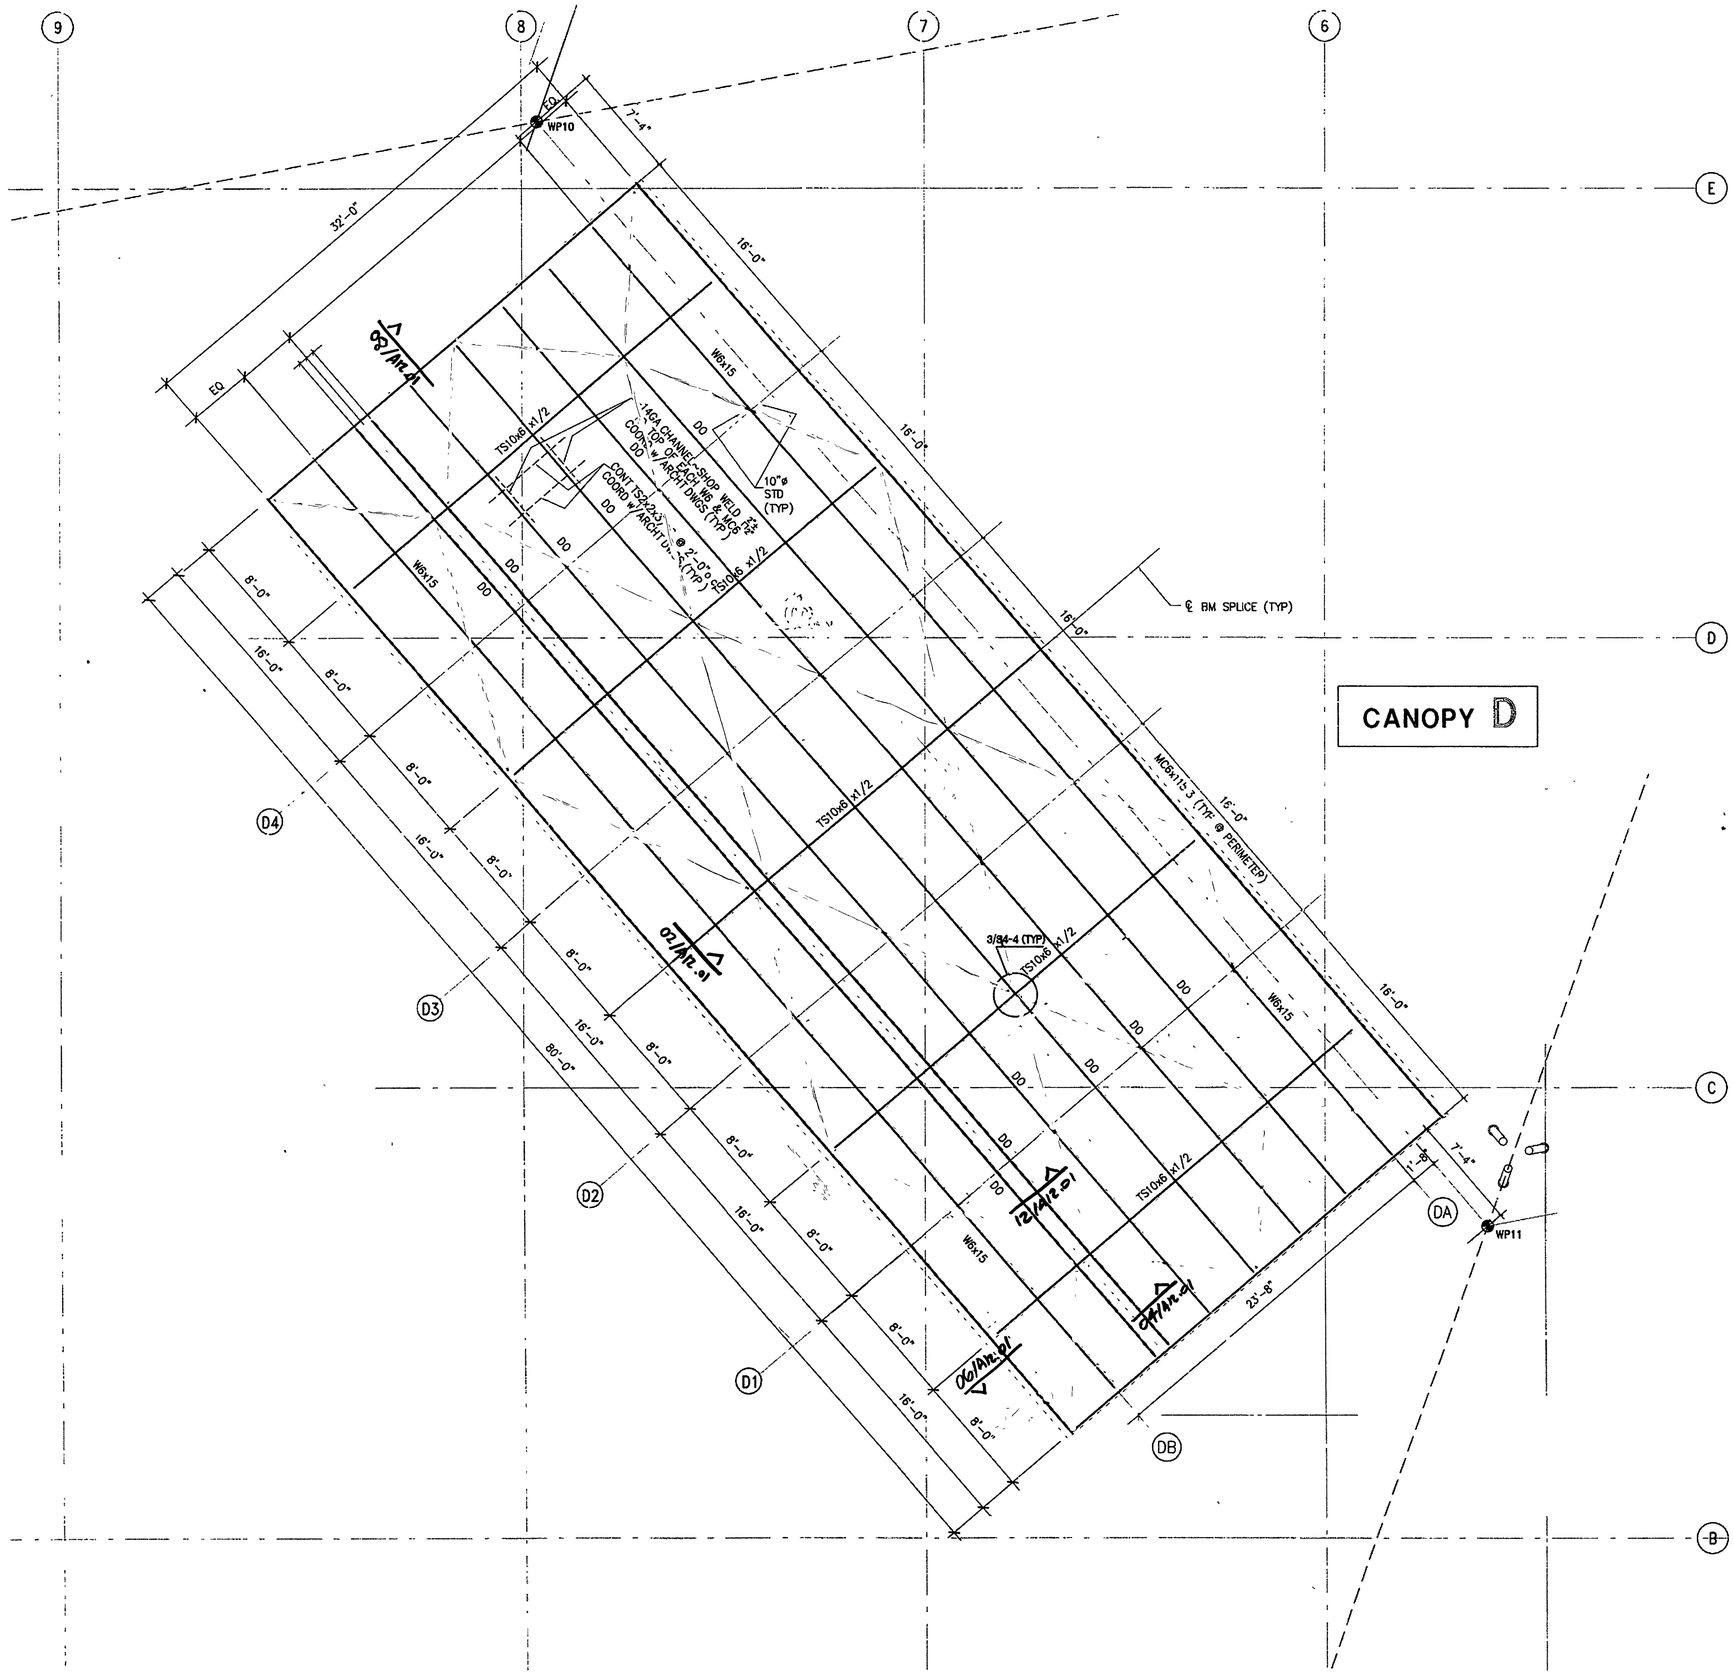

KEY NOTES

SHEET NOTES

THESE DRAWINGS ARE EXISTING DOCUMENTATION. ALL NOTATION WITHIN THIS DRAWING, EXCEPT DIMENSIONS, ARE NOT APPLICABLE

Issue	Date	Description
1	9 JUNE 2009	ISSUE FOR BID/ CONSTR.

Client
[illegible]
[illegible]
Houston TX 77002
[illegible]

Gensler
711 Louisiana Street
Suite 300
Houston, TX 77002
Tel 713 844 0000

Seal/Signature

REGISTERED ARCHITECT STATE OF TEXAS

Project Name
JONES PLAZA - CANOPY REPAIRS

Project Number
02 6927 000

Description
CANOPY D ROOF PLAN

Scale
1/4" = 1'-0"

A-2.04

NOTE: EVERY SHEETNOTE MAY NOT APPEAR ON THIS PAGE

© 2009 Gensler