LAST MODIFIED: Oct 09, 2009 - 10:47am BY USER: rodriguezc
DWG. LOCATION: V:\60049235_IAH Term D\400-Technical\424-Sheets\424.4-PLB Contract\
DWG. NAME: 9235-G0002.dwg

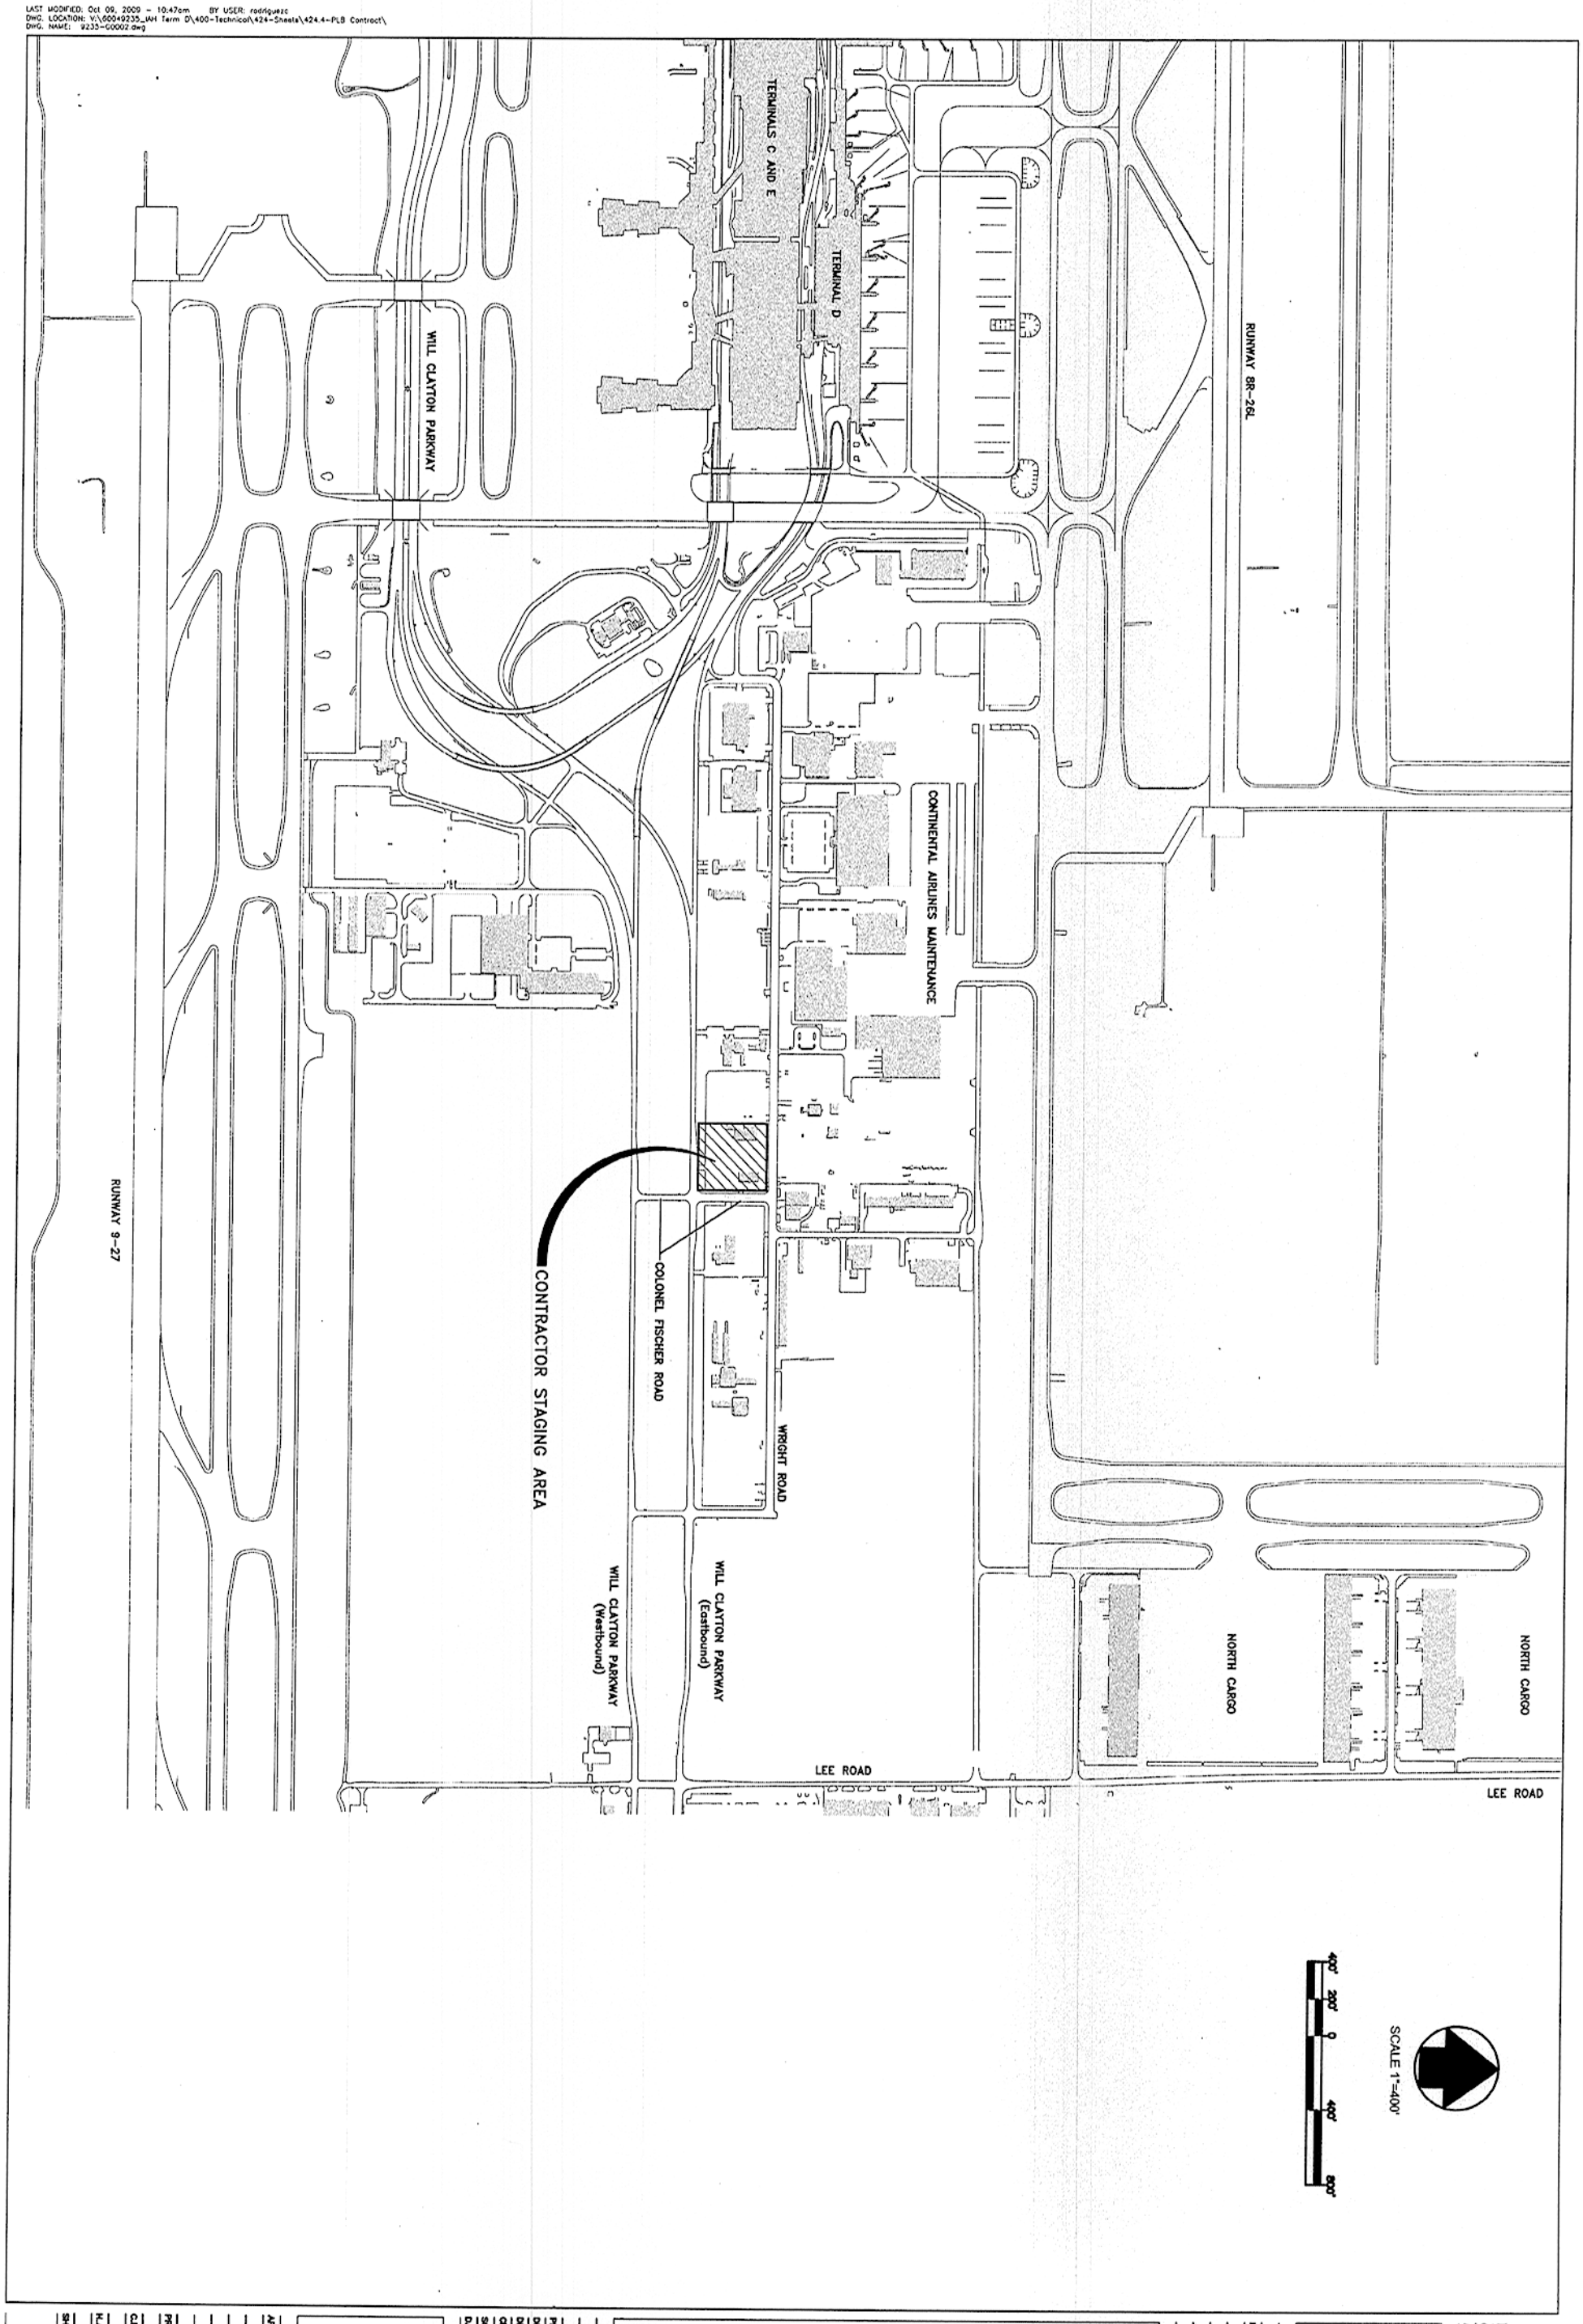

HOUSTON AIRPORT SYSTEM
GEORGE BUSH INTERCONTINENTAL
AIRPORT/HOUSTON, TEXAS

Gensler
711 Louisiana Street, Suite 300
Houston, Texas 77002
AECOM
5757 Woodway Drive, Suite 101 West
Houston, Texas 77057
AECOM USA Group, Inc
F-3082

REVISIONS
NO. DESCRIPTION DATE BY

PASSENGER LOADING BRIDGES AND
SUPPORT EQUIPMENT FOR TERMINAL D

PROJECT STAGING

PROJECT MGR: JEB
DESIGNER: CRJ
DRAWN BY: JCK
CHECKED BY: GPF/CH
SCALE: AS SHOWN
DATE: AUGUST 6, 2009

STATE OF TEXAS
CLAYTON N. HARRIS
103556
LICENSED
PROFESSIONAL ENGINEER
10/9/09

APPROVED BY: DATE:

HOUSTON AIRPORT SYSTEM
PROJECT NO. 800P
C.I.P. NO. A-0483
H.A.S. NO.
SHEET NO. G0002