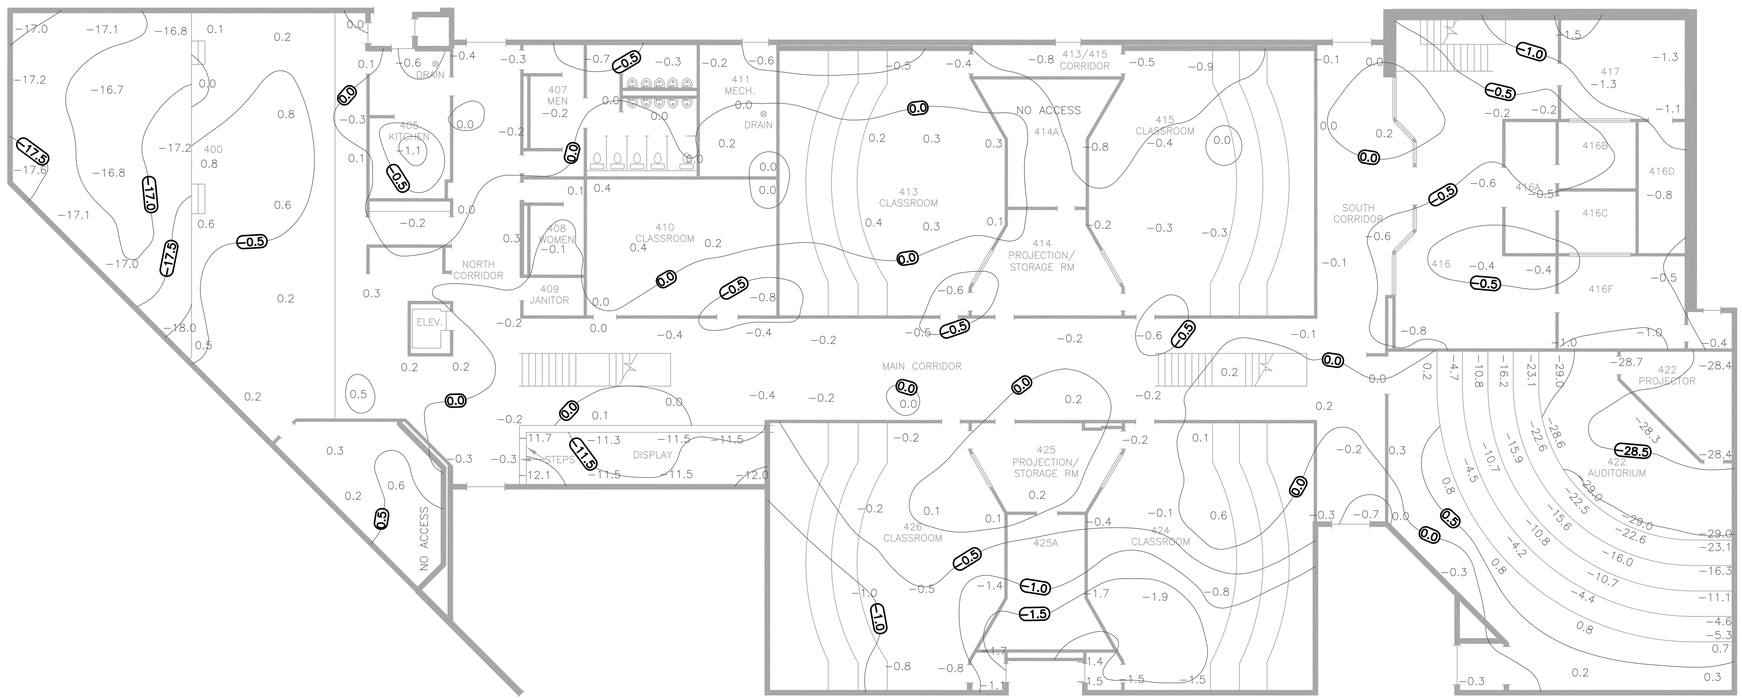

FIRST FLOOR

N

0 5 10

SCALE: 3/32" = 1'

EXISTING FOUNDATION SLAB TOPOGRAPHY

ISSUE LOG

NO.	DATE	DESCRIPTION
1	10-9-2012	PERMIT

CONSULTANT:

Structural CSF Consulting, L.P.
11210 Steeplecrest Dr., ste 202
Houston, Texas 77065
Phone: 832-678-2110
Fax: 832-678-2115
TBPE Firm No. 4395

ENGINEER

CSF
CIVIL, STRUCTURAL & FORENSIC ENGINEERING SOLUTIONS
11210 STEEPLECREST DR., SUITE 202 HOUSTON, TX. 77065
PH/678-2110 FAX:832/678-2115

TBPE Firm No. 4395

STATE OF TEXAS
CARLOS A. GUTIERREZ
68320
LICENSED
PROFESSIONAL ENGINEER
10/9/2012

PROJECT NAME :

Houston Police Academy
Academic Building
17000 Aldine Westfield Road
"Building D"
Houston, Texas 77073
Foundation Repair

CITY OF HOUSTON
GENERAL SERVICES DEPARTMENT

REVIEWED :

PROGRAM MANAGER

SPONSORING DEPARTMENT

PROJECT MANAGER

DATE : OCTOBER 10, 2012
G.F.S. No :
SCALE : AS SHOWN
DRAWN BY : SJM
CHECKED BY : CAG

SHEET TITLE :

EXISTING CONDITIONS

SHEET NO. :

S1.0

CITY DWG. NO. :