Technology Serving People, Inc. • Environmental Health & Engineering Services

July 30, 2012

Mr. Gabriel Mussio
City of Houston
GSD/Environmental Section
900 Bagby, 2nd Floor
Houston, Texas 77002

Subject: **Limited Asbestos Survey – Indoor Shooting Range Renovation Project, Houston Police Academy, 17000 Aldine Westfield Road, Houston, Texas 77073**

Mr. Mussio,

Technology Serving People, Inc. (TSP) – TDH#100035, performed a limited asbestos survey of the office area and firing line area of the Indoor Shooting Range Building, Houston Police Academy, 17000 Aldine Westfield Road, Houston, Texas 77073. The asbestos survey targeted only specific building materials that would and/or could be impacted during planned renovation activities in this area. The City of Houston, General Service Department supplied demolition and foundation slab topography drawings locating areas of planned renovations (See attached drawings S1.0 and S2.0). The project involves demolition of walls and flooring to allow for building foundation repairs.

The survey was performed on July 25, 2012. The survey was conducted using standard protocols specified by the Texas Asbestos Health Protection Act (TAHPA) and the National Emissions Standards for Hazardous Air Pollutants (NESHAPS). The survey was performed in accordance with State of Texas House Bill Number 509.

All bulk material samples were analyzed using Polarized Light Microscopy (PLM), by EMSL Analytical Laboratory, Inc. a State of Texas Licensed Asbestos Laboratory – TDH#300159 for (PCM, PLM, TEM) and NVLAP and ELLAP accredited.

Fifteen (15) bulk material samples were taken of suspect building materials found within the renovation area.

Findings: **All samples tested negative for asbestos content. Reference laboratory sample results attached. No other suspect materials were observed.**

2511 Willowick, Suite 229 • Houston, Texas 77027 • (713) 781-9067 • FAX (713) 781-9094
E-mail: ericlebrocq@earthlink.net

Recommendations: No asbestos abatement activity required.

If you have any questions, please contact me.

Sincerely,

Michael E. Solomon
Senior Environmental Consultant
TDH Asbestos Inspector License #602465

151203850

Asbestos Chain of Custody

EMSL Order Number *(Lab Use Only)*: 151203850

EMSL ANALYTICAL, INC.
8700 JAMEEL RD, #190
HOUSTON, TX 77040
PHONE: (713) 686-3635
FAX: (713) 686-3645

Company: Technology Serving People, Inc.
Street: 2511 Willowick #229
City: Houston State/Province: TX
Report To (Name): Michael Solomon
Telephone #: 713-398-8600

EMSL-Bill to: ☑ Same ☐ Different
If Bill to is Different note instructions in Comments**
Third Party Billing requires written authorization from third party
Zip/Postal Code: 77027 Country: USA
Fax #:
Email Address: Onfile
Project Name/Number: Inside Firing Range HPD Academy
Please Provide Results: ☐ Fax ☒ Email Purchase Order: U.S. State Samples Taken: TX

Turnaround Time (TAT) Options* – Please Check

☐ 3 Hour ☐ 6 Hour ☒ 24 Hour ☐ 48 Hour ☐ 72 Hour ☐ 96 Hour ☐ 1 Week ☐ 2 Week

*For TEM Air 3 hr through 6 hr, please call ahead to schedule. *There is a premium charge for 3 Hour TEM AHERA or EPA Level II TAT. You will be asked to sign an authorization form for this service. Analysis completed in accordance with EMSL's Terms and Conditions located in the Analytical Price Guide.

PCM - Air
☐ NIOSH 7400
☐ w/ OSHA 8hr. TWA

PLM - Bulk (reporting limit)
RF
☒ PLM EPA 600/R-93/116 (<1%)
☐ PLM EPA NOB (<1%)
Point Count
☐ 400 (<0.25%) ☐ 1000 (<0.1%)
Point Count w/Gravimetric
☐ 400 (<0.25%) ☐ 1000 (<0.1%)
☐ NYS 198.1 (friable in NY)
☐ NYS 198.6 NOB (non-friable-NY)
☐ NIOSH 9002 (<1%)

TEM – Air ☐ 4-4.5hr TAT (AHERA only)
☐ AHERA 40 CFR, Part 763
☐ NIOSH 7402
☐ EPA Level II
☐ ISO 10312

TEM - Bulk
☐ TEM EPA NOB
☐ NYS NOB 198.4 (non-friable-NY)
☐ Chatfield SOP
☐ TEM Mass Analysis-EPA 600 sec. 2.5

TEM – Water: EPA 100.2
Fibers >10µm ☐ Waste ☐ Drinking
All Fiber Sizes ☐ Waste ☐ Drinking

TEM- Dust
☐ Microvac - ASTM D 5755
☐ Wipe - ASTM D6480
☐ Carpet Sonication (EPA 600/J-93/167)

Soil/Rock/Vermiculite
☐ PLM CARB 435 - A (0.25% sensitivity)
☐ PLM CARB 435 - B (0.1% sensitivity)
☐ TEM CARB 435 - B (0.1% sensitivity)
☐ TEM CARB 435 - C (0.01% sensitivity)
☐ EPA Protocol (Semi-Quantitative)
☐ EPA Protocol (Quantitative)

Other:
☐

☒ **Check For Positive Stop – Clearly Identify Homogenous Group**

Samplers Name: Michael Solomon Samplers Signature:

Sample #	Sample Description	Volume/Area (Air) HA # (Bulk)	Date/Time Sampled
ISR-0725-01	2'x4' Ceiling Tile (Classroom)		
ISR-0725-02	2'x4' Ceiling Tile (Hallway)		
ISR-0725-03	2'x4' Ceiling Tile (Hallway)		
ISR-0725-04	Cove Base Mastic		
ISR-0725-05	Cove Base Mastic		
ISR-0725-06	Cove Base Mastic		
ISR-0725-07	2'x4' Ceiling Tile in Range Area		
ISR-0725-08	2'x4' Ceiling Tile in Range Area		

Client Sample # (s): ISR-0725-01 - ISR-0725-12 Total # of Samples: 12
Relinquished (Client): Date: 7/25/12 Time: 1330
Received (Lab): Date: 7/26/12 Time: 1:40 pm WT
Comments/Special Instructions:

151203850

EMSL ANALYTICAL, INC.
LABORATORY · PRODUCTS · TRAINING

Asbestos Chain of Custody

EMSL Order Number *(Lab Use Only)*: 151203850

EMSL ANALYTICAL, INC.
8700 JAMEEL RD.#190
HOUSTON, TX 77040
PHONE: (713) 686-3635
FAX: (713) 686-3645

Additional Pages of the Chain of Custody are only necessary if needed for additional sample information

Inside Firing Range HPD Academy

	Sample #	Sample Description	Volume/Area (Air) HA # (Bulk)	Date/Time Sampled
*	ISR-0725-09	2'x4' Ceiling Tile in Range Area		
*	ISR-0725-10	Sheetrock/Joint Compound Men's Restroom		
*	ISR-0725-11	Sheetrock/Joint Compound Men's Restroom		
*	ISR-0725-12	Sheetrock/Joint Compound Men's Restroom		

*Comments/Special Instructions:

EMSL Analytical, Inc.
8700 Jameel Road, Suite 190, Houston, TX 77040
Phone/Fax (713) 686-3635 / (713) 686-3645
http://www.emsl.com houstonlab@emsl.com

EMSL Order:	151203850
CustomerID:	TESP50
CustomerPO:	
ProjectID:	

Attn: **Michael Solomon**
TSP, Inc.
2511 Willowick #229
Houston, TX 77027

Phone:	(713) 781-9067
Fax:	(713) 781-9094
Received:	07/26/12 1:40 PM
Analysis Date:	7/27/2012
Collected:	

Project: **Inside Firing Range HPD Academy**

Test Report: Asbestos Analysis of Bulk Materials via EPA 600/R-93/116 and/or EPA 600/M4-82-020 Method(s) using Polarized Light Microscopy

Sample	Description	Appearance	Non-Asbestos % Fibrous	Non-Asbestos % Non-Fibrous	Asbestos % Type
ISR-0725-01 *151203850-0001*		White/Beige Fibrous Homogeneous	40% Cellulose 20% Min. Wool	40% Non-fibrous (other)	**None Detected**
ISR-0725-02 *151203850-0002*		White/Beige Fibrous Homogeneous	40% Cellulose 20% Min. Wool	40% Non-fibrous (other)	**None Detected**
ISR-0725-03 *151203850-0003*		White/Beige Fibrous Homogeneous	40% Cellulose 20% Min. Wool	40% Non-fibrous (other)	**None Detected**
ISR-0725-04 *151203850-0004*		Yellow Non-Fibrous Homogeneous		100% Non-fibrous (other)	**None Detected**
ISR-0725-05 *151203850-0005*		Yellow Non-Fibrous Homogeneous		100% Non-fibrous (other)	**None Detected**
ISR-0725-06 *151203850-0006*		Yellow Non-Fibrous Homogeneous		100% Non-fibrous (other)	**None Detected**
ISR-0725-07 *151203850-0007*		Beige Fibrous Homogeneous	80% Cellulose	20% Non-fibrous (other)	**None Detected**
ISR-0725-08 *151203850-0008*		Beige Fibrous Homogeneous	80% Cellulose	20% Non-fibrous (other)	**None Detected**

Analyst(s)
Jenny Drapela (5)
Michelle Leggett (12)

Michelle Leggett, Laboratory Manager
or other approved signatory

EMSL maintains liability limited to cost of analysis. This report relates only to the samples reported and may not be reproduced, except in full, without written approval by EMSL. EMSL bears no responsibility for sample collection activities or analytical method limitations. Interpretation and use of test results are the responsibility of the client. This report must not be used by the client to claim product certification, approval, or endorsement by NVLAP, NIST or any agency of the federal government. Non-friable organically bound materials present a problem matrix and therefore EMSL recommends gravimetric reduction prior to analysis. Samples received in good condition unless otherwise noted. Estimated accuracy, precision and uncertainty data available upon request. Unless requested by the client, building materials manufactured with multiple layers (i.e. linoleum, wallboard, etc.) are reported as a single sample.
Samples analyzed by EMSL Analytical, Inc. Houston, TX NVLAP Lab Code 102106-0, AZ 0925, CO AL-15355, LA 04126, TX 300159

Initial report from 07/27/2012 12:28:46

EMSL Analytical, Inc.
8700 Jameel Road, Suite 190, Houston, TX 77040
Phone/Fax: (713) 686-3635 / (713) 686-3645
http://www.emsl.com houstonlab@emsl.com

EMSL Order:	151203850
CustomerID:	TESP50
CustomerPO:	
ProjectID:	

Attn: **Michael Solomon**
TSP, Inc.
2511 Willowick #229
Houston, TX 77027

Phone:	(713) 781-9067
Fax:	(713) 781-9094
Received:	07/26/12 1:40 PM
Analysis Date:	7/27/2012
Collected:	

Project: **Inside Firing Range HPD Academy**

Test Report: Asbestos Analysis of Bulk Materials via EPA 600/R-93/116 and/or EPA 600/M4-82-020 Method(s) using Polarized Light Microscopy

Sample	Description	Appearance	Non-Asbestos % Fibrous	Non-Asbestos % Non-Fibrous	Asbestos % Type
ISR-0725-09 *151203850-0009*		Beige Fibrous Homogeneous	80% Cellulose	20% Non-fibrous (other)	**None Detected**
ISR-0725-10-Sheetrock *151203850-0010*		Brown/White Fibrous Homogeneous	10% Cellulose	90% Non-fibrous (other)	**None Detected**
ISR-0725-10-Joint Compound *151203850-0010A*		White Non-Fibrous Homogeneous		100% Non-fibrous (other)	**None Detected**
ISR-0725-10-Texture *151203850-0010B*		White/Beige Non-Fibrous Heterogeneous		100% Non-fibrous (other)	**None Detected**
		Inseparable paint / coating layer included in analysis			
ISR-0725-11-Sheetrock *151203850-0011*		Brown/White Fibrous Homogeneous	10% Cellulose	90% Non-fibrous (other)	**None Detected**
ISR-0725-11-Joint Compound *151203850-0011A*		White Non-Fibrous Homogeneous		100% Non-fibrous (other)	**None Detected**

Analyst(s)
Jenny Drapela (5)
Michelle Leggett (12)

Michelle Leggett, Laboratory Manager
or other approved signatory

EMSL maintains liability limited to cost of analysis. This report relates only to the samples reported and may not be reproduced, except in full, without written approval by EMSL. EMSL bears no responsibility for sample collection activities or analytical method limitations. Interpretation and use of test results are the responsibility of the client. This report must not be used by the client to claim product certification, approval, or endorsement by NVLAP, NIST or any agency of the federal government. Non-friable organically bound materials present a problem matrix and therefore EMSL recommends gravimetric reduction prior to analysis. Samples received in good condition unless otherwise noted. Estimated accuracy, precision and uncertainty data available upon request. Unless requested by the client, building materials manufactured with multiple layers (i.e. linoleum, wallboard, etc.) are reported as a single sample.
Samples analyzed by EMSL Analytical, Inc. Houston, TX NVLAP Lab Code 102106-0, AZ 0925, CO AL-15355, LA 04126, TX 300159

Initial report from 07/27/2012 12:28:46

EMSL Analytical, Inc.
8700 Jameel Road, Suite 190, Houston, TX 77040
Phone/Fax: (713) 686-3635 / (713) 686-3645
http://www.emsl.com houstonlab@emsl.com

EMSL Order:	151203850
CustomerID:	TESP50
CustomerPO:	
ProjectID:	

Attn: **Michael Solomon**
TSP, Inc.
2511 Willowick #229
Houston, TX 77027

Phone:	(713) 781-9067
Fax:	(713) 781-9094
Received:	07/26/12 1:40 PM
Analysis Date:	7/27/2012
Collected:	

Project: **Inside Firing Range HPD Academy**

Test Report: Asbestos Analysis of Bulk Materials via EPA 600/R-93/116 and/or EPA 600/M4-82-020 Method(s) using Polarized Light Microscopy

Sample	Description	Appearance	Non-Asbestos % Fibrous	Non-Asbestos % Non-Fibrous	Asbestos % Type
ISR-0725-11-Texture *151203850-0011B*		White Non-Fibrous Heterogeneous		100% Non-fibrous (other)	**None Detected**
		Inseparable paint / coating layer included in analysis			
ISR-0725-12-Sheetrock *151203850-0012*		Brown/White Fibrous Homogeneous	10% Cellulose	90% Non-fibrous (other)	**None Detected**
ISR-0725-12-Texture *151203850-0012A*		White Non-Fibrous Heterogeneous		100% Non-fibrous (other)	**None Detected**
		Inseparable paint / coating layer included in analysis			

Analyst(s)
Jenny Drapela (5)
Michelle Leggett (12)

Michelle Leggett, Laboratory Manager
or other approved signatory

EMSL maintains liability limited to cost of analysis. This report relates only to the samples reported and may not be reproduced, except in full, without written approval by EMSL. EMSL bears no responsibility for sample collection activities or analytical method limitations. Interpretation and use of test results are the responsibility of the client. This report must not be used by the client to claim product certification, approval, or endorsement by NVLAP, NIST or any agency of the federal government. Non-friable organically bound materials present a problem matrix and therefore EMSL recommends gravimetric reduction prior to analysis. Samples received in good condition unless otherwise noted. Estimated accuracy, precision and uncertainty data available upon request. Unless requested by the client, building materials manufactured with multiple layers (i.e. linoleum, wallboard, etc.) are reported as a single sample.
Samples analyzed by EMSL Analytical, Inc. Houston, TX NVLAP Lab Code 102106-0, AZ 0925, CO AL-15355, LA 04126, TX 300159

Initial report from 07/27/2012 12:28:46

151203878

Asbestos Chain of Custody

EMSL Order Number (*Lab Use Only*): 151203878

EMSL ANALYTICAL, INC.
LABORATORY • PRODUCTS • TRAINING

EMSL ANALYTICAL, INC.
8700 JAMEEL RD, #190
HOUSTON, TX 77040
PHONE: (713) 686-3635
FAX: (713) 686-3645

Company: Technology Saving People, Inc.
Street: 2511 Willowbrook #229
City: Houston State/Province: TX
Report To (Name): Michael Solomon
Telephone #: 713-398-8600
Project Name/Number: Inside Firing Range, HPD Academy
Please Provide Results: ☐ Fax ☒ Email Purchase Order:

EMSL-Bill to: ☑ Same ☐ Different
If Bill to is Different note instructions in Comments**
Third Party Billing requires written authorization from third party
Zip/Postal Code: 77027 Country: USA
Fax #:
Email Address: On file.
U.S. State Samples Taken:

Turnaround Time (TAT) Options* – Please Check

☐ 3 Hour ☐ 6 Hour ☒ 24 Hour ☐ 48 Hour ☐ 72 Hour ☐ 96 Hour ☐ 1 Week ☐ 2 Week

**For TEM Air 3 hr through 6 hr, please call ahead to schedule. *There is a premium charge for 3 Hour TEM AHERA or EPA Level II TAT. You will be asked to sign an authorization form for this service. Analysis completed in accordance with EMSL's Terms and Conditions located in the Analytical Price Guide.*

PCM - Air
☐ NIOSH 7400
☐ w/ OSHA 8hr. TWA

PLM - Bulk (reporting limit)
☒ PLM EPA 600/R-93/116 (<1%)
☐ PLM EPA NOB (<1%)
Point Count
☐ 400 (<0.25%) ☐ 1000 (<0.1%)
Point Count w/Gravimetric
☐ 400 (<0.25%) ☐ 1000 (<0.1%)
☐ NYS 198.1 (friable in NY)
☐ NYS 198.6 NOB (non-friable-NY)
☐ NIOSH 9002 (<1%)

TEM – Air ☐ **4-4.5hr TAT** (AHERA only)
☐ AHERA 40 CFR, Part 763
☐ NIOSH 7402
☐ EPA Level II
☐ ISO 10312

TEM - Bulk
☐ TEM EPA NOB
☐ NYS NOB 198.4 (non-friable-NY)
☐ Chatfield SOP
☐ TEM Mass Analysis-EPA 600 sec. 2.5

TEM – Water: EPA 100.2
Fibers >10µm ☐ Waste ☐ Drinking
All Fiber Sizes ☐ Waste ☐ Drinking

TEM- Dust
☐ Microvac - ASTM D 5755
☐ Wipe - ASTM D6480
☐ Carpet Sonication (EPA 600/J-93/167)

Soil/Rock/Vermiculite
☐ PLM CARB 435 - A (0.25% sensitivity)
☐ PLM CARB 435 - B (0.1% sensitivity)
☐ TEM CARB 435 - B (0.1% sensitivity)
☐ TEM CARB 435 - C (0.01% sensitivity)
☐ EPA Protocol (Semi-Quantitative)
☐ EPA Protocol (Quantitative)

Other:
☐

☐ **Check For Positive Stop – Clearly Identify Homogeneous Group**

Samplers Name: Michael Solomon Samplers Signature:

Sample #	Sample Description	Volume/Area (Air) HA # (Bulk)	Date/Time Sampled
ISR-0726-01	Wood Pattern Vinyl Flooring		
ISR-0726-02	Wood Pattern Vinyl Flooring		
ISR-0726-03	Wood Pattern Vinyl Flooring		

Client Sample # (s): ISR-0726-01 - ISR-0726-03 Total # of Samples: 3
Relinquished (Client): Date: 7/26/12 Time: 1500
Received (Lab): Date: 7/27/12 Time: 3:02PM MJ
Comments/Special Instructions:

EMSL Analytical, Inc.
8700 Jameel Road, Suite 190, Houston, TX 77040
Phone/Fax: (713) 686-3635 / (713) 686-3645
http://www.emsl.com houstonlab@emsl.com

EMSL Order:	151203878
CustomerID:	TESP50
CustomerPO:	
ProjectID:	

Attn: **Michael Solomon**
TSP, Inc.
2511 Willowick #229
Houston, TX 77027

Phone:	(713) 781-9067
Fax:	(713) 781-9094
Received:	07/27/12 3:00 PM
Analysis Date:	7/30/2012
Collected:	

Project: **Inside Firing Range HPD Academy**

Test Report: Asbestos Analysis of Bulk Materials via EPA 600/R-93/116 and/or EPA 600/M4-82-020 Method(s) using Polarized Light Microscopy

			Non-Asbestos		Asbestos
Sample	**Description**	**Appearance**	**% Fibrous**	**% Non-Fibrous**	**% Type**
ISR-0726-01-Flooring *151203878-0001*		Brown Non-Fibrous Homogeneous		100% Non-fibrous (other)	**None Detected**
ISR-0726-01-Mastic *151203878-0001A*		Yellow Non-Fibrous Homogeneous		100% Non-fibrous (other)	**None Detected**
ISR-0726-02-Flooring *151203878-0002*		Brown Non-Fibrous Homogeneous		100% Non-fibrous (other)	**None Detected**
ISR-0726-02-Mastic *151203878-0002A*		Yellow Non-Fibrous Homogeneous		100% Non-fibrous (other)	**None Detected**
ISR-0726-03-Flooring *151203878-0003*		Brown Non-Fibrous Homogeneous		100% Non-fibrous (other)	**None Detected**
ISR-0726-03-Mastic *151203878-0003A*		Yellow Non-Fibrous Homogeneous		100% Non-fibrous (other)	**None Detected**

Analyst(s)

Jenny Drapela (4)
Michelle Leggett (2)

Michelle Leggett, Laboratory Manager
or other approved signatory

EMSL maintains liability limited to cost of analysis. This report relates only to the samples reported and may not be reproduced, except in full, without written approval by EMSL. EMSL bears no responsibility for sample collection activities or analytical method limitations. Interpretation and use of test results are the responsibility of the client. This report must not be used by the client to claim product certification, approval, or endorsement by NVLAP, NIST or any agency of the federal government. Non-friable organically bound materials present a problem matrix and therefore EMSL recommends gravimetric reduction prior to analysis. Samples received in good condition unless otherwise noted. Estimated accuracy, precision and uncertainty data available upon request. Unless requested by the client, building materials manufactured with multiple layers (i.e. linoleum, wallboard, etc.) are reported as a single sample.
Samples analyzed by EMSL Analytical, Inc. Houston, TX NVLAP Lab Code 102106-0, AZ 0925, CO AL-15355, LA 04126, TX 300159

Initial report from 07/30/2012 12:53:49

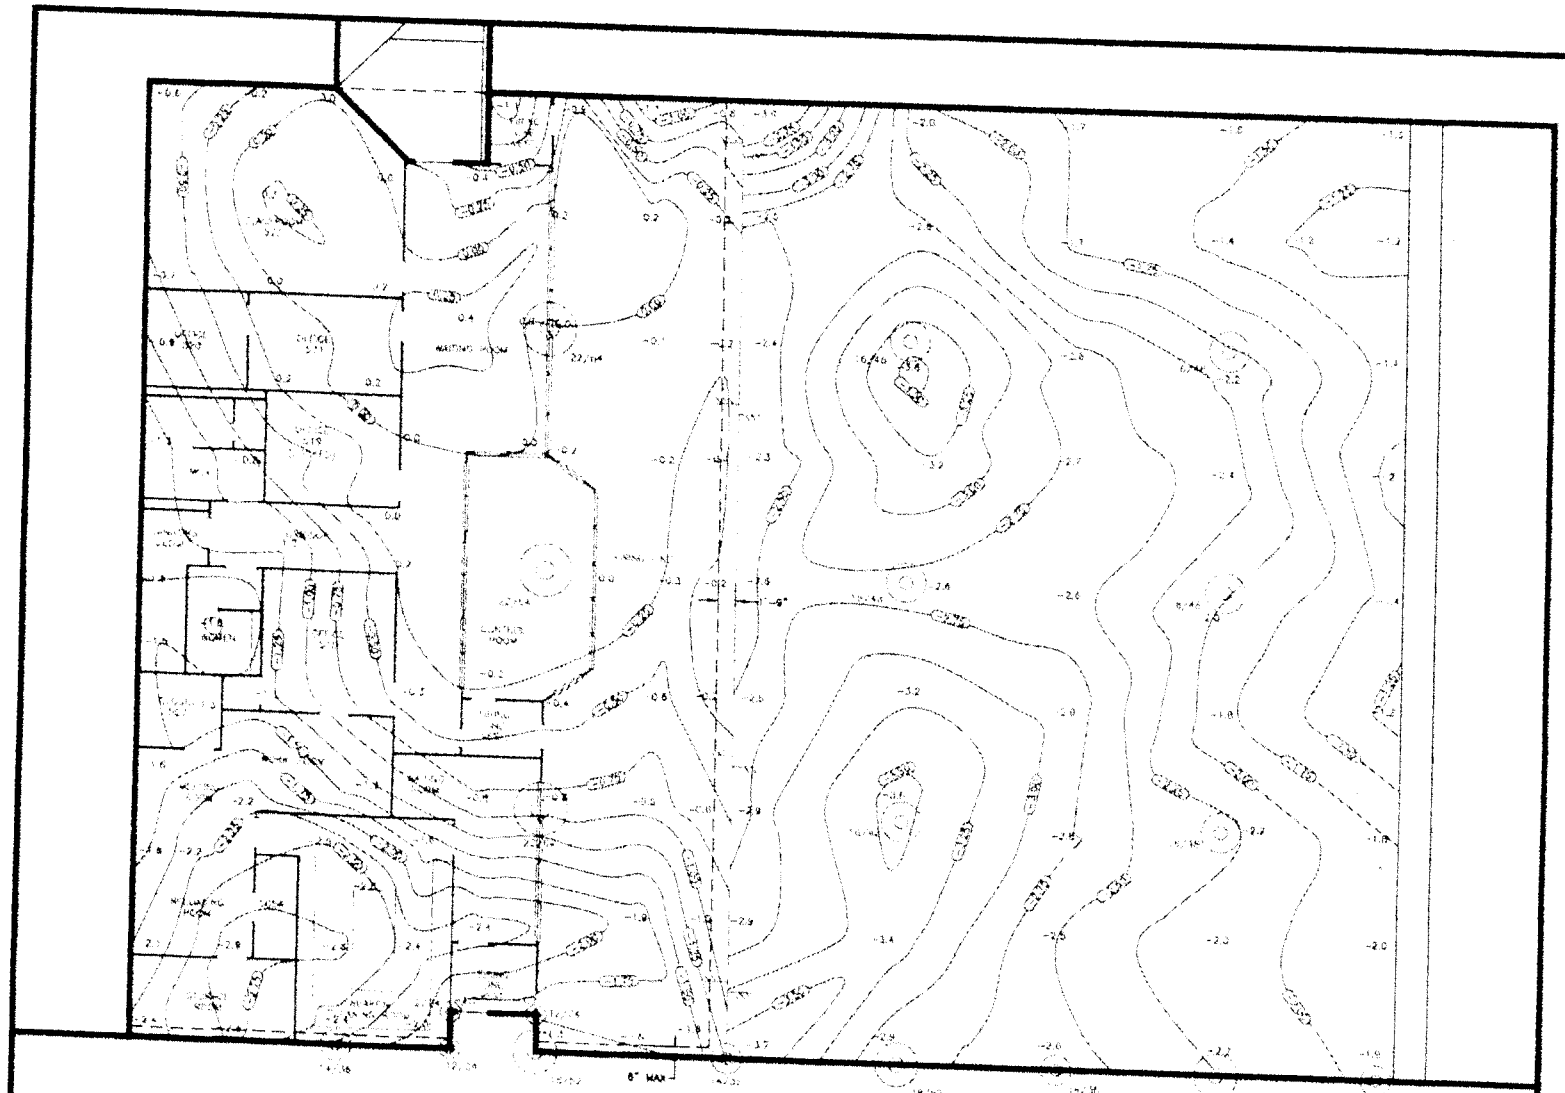

EXISTING FOUNDATION SLAB TOPOGRAPHY

ISSUE LOG

NO.	DATE	DESCRIPTION
A	04.06.2012	APPROVAL

CONSULTANT(S):

Structural: CSF Consulting, L.P.
11210 Steeplecrest Dr., ste 202
Houston, Texas 77065
Phone: 832-678-2110 ext. 18
Mobile: 713-806-1781
Contact: Cory Walker, P.E.
TBPE Firm No. 4886

ENGINEER

CSF

TBPE Firm No. 4886

INTERIM REVIEW ONLY

NOT INTENDED FOR PERMIT, BIDDING OR CONSTRUCTION

CARLOS A. GUTIERREZ, PE
TX. REG. NO. 86330
DATE 04.06.12

PROJECT NAME:

Houston Police Academy
Indoor Shooting Range
17000 Aldine Westfield Road
Houston, Texas 77073
Foundation Repair

CITY OF HOUSTON
GENERAL SERVICES DEPARTMENT

REVIEWED:

DATE: MARCH 26, 2012
G.F.S. No.:
SCALE: 3/16" = 1'
DRAWN BY: DK
CHECKED BY: CMP

SHEET TITLE:

EXISTING CONDITIONS

SHEET NO.:

S1.0

CITY DWG. NO.:

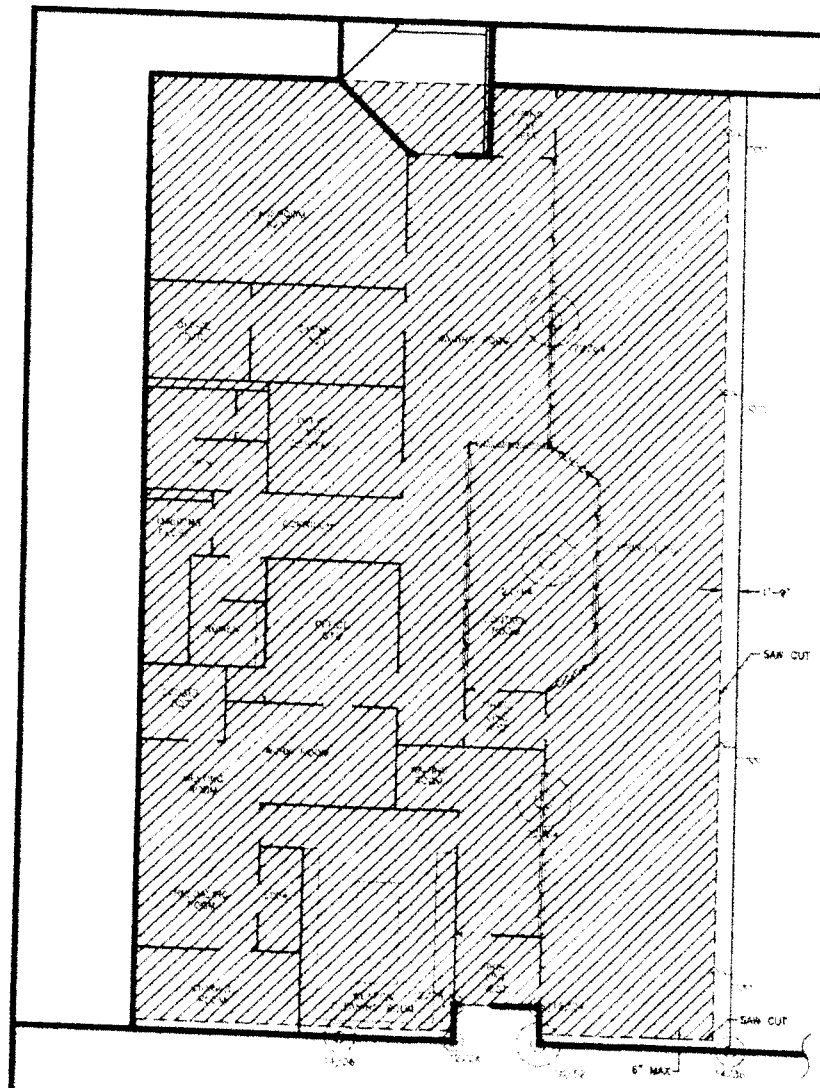

N

SCALE: 3/16" = 1'

LEGEND

DEMOLISH WALLS AND CONCRETE FLOOR SLAB.

NOTE: EXISTING #5 DOWELS @ 80" O.C. ALONG PERIMETER WALLS TO BE CONFIRMED AND SALVAGED BY CONTRACTOR. CONTRACTOR TO NOTIFY ENGINEER OF ANY MISSING OR DAMAGED DOWELS.

DEMOLITION PLAN

ISSUE LOG

NO.	DATE	DESCRIPTION
A	04.06.2012	APPROVAL

CONSULTANT(S):
Structural: CSF Consulting, LP
11210 Steppington Dr., ste 202
Houston, Texas 77065
Phone: 832-678-2110 ext. 16
Mobile: 713-808-1761
Contact: Cory Walker, P.E.
TBPE Firm No. 4386

ENGINEER

CSF

TBPE Firm No. 4386

INTERIM REVIEW ONLY

NOT INTENDED FOR PERMIT, BIDDING OR CONSTRUCTION

CARLOS A. GUTIERREZ, PE
TX. REG. NO. 86220
DATE: 04.06.12

PROJECT NAME:

Houston Police Academy
Indoor Shooting Range
17000 Aldine Westfield Road
Houston, Texas 77073
Foundation Repair

CITY OF HOUSTON
GENERAL SERVICES DEPARTMENT

REVIEWED:

DATE: MARCH 26, 2012
G.F.S. No.:
SCALE: 3/16" = 1'
DRAWN BY: DK
CHECKED BY: CAW

SHEET TITLE:

DEMOLITION PLAN

SHEET NO.:

S2.0

CITY DWG. NO.:

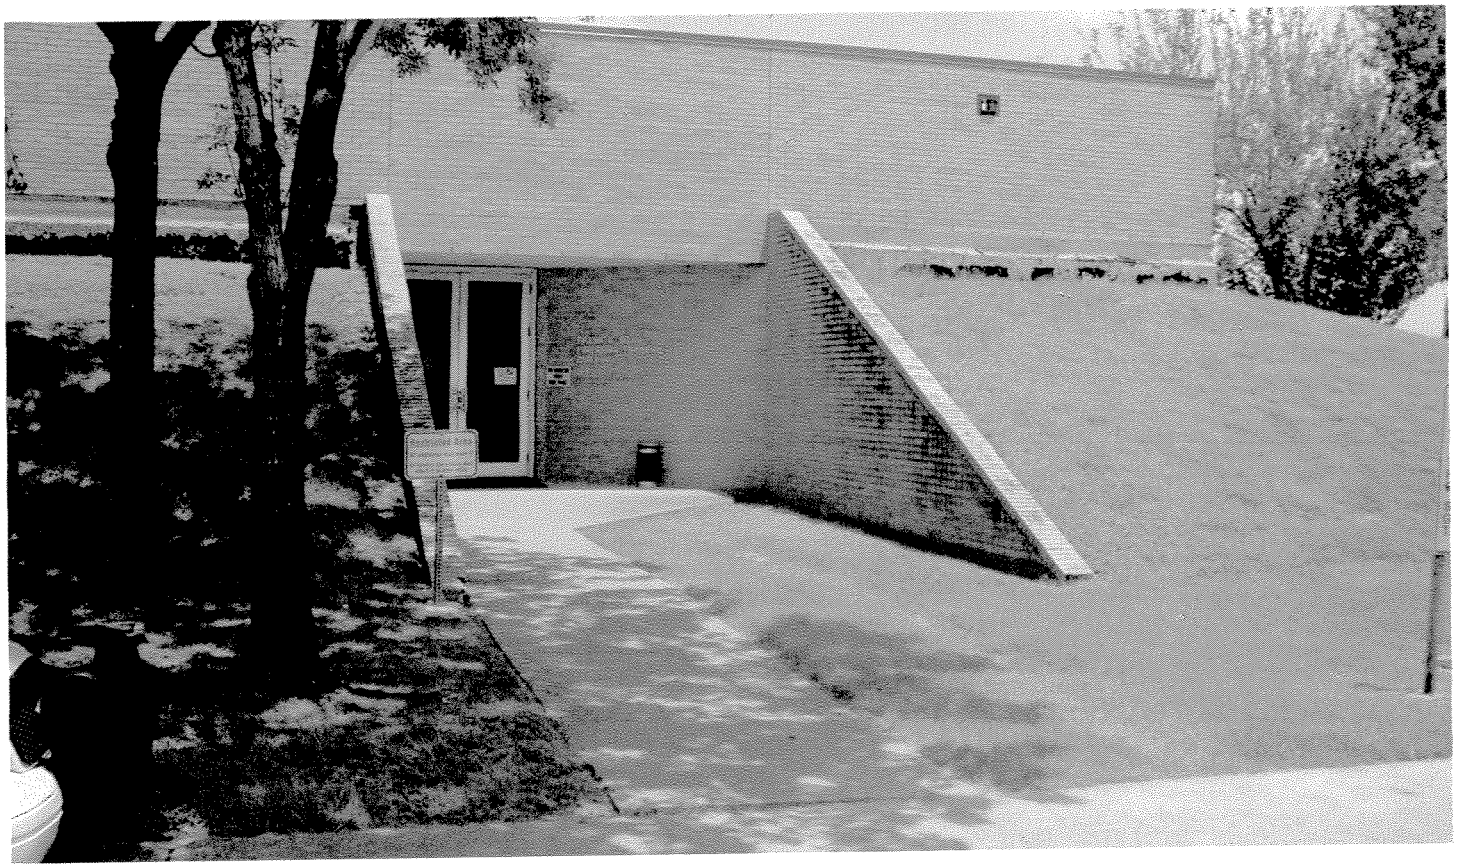

Indoor Shooting Range Entry, Houston Police Academy, 17000 Aldine Westfield Road, Houston, Texas 77073

Indoor Shoot Range Building, Houston Police Academy, 17000 Aldine Westfield Road, Houston, Texas 77073