FOR REFERENCE ONLY

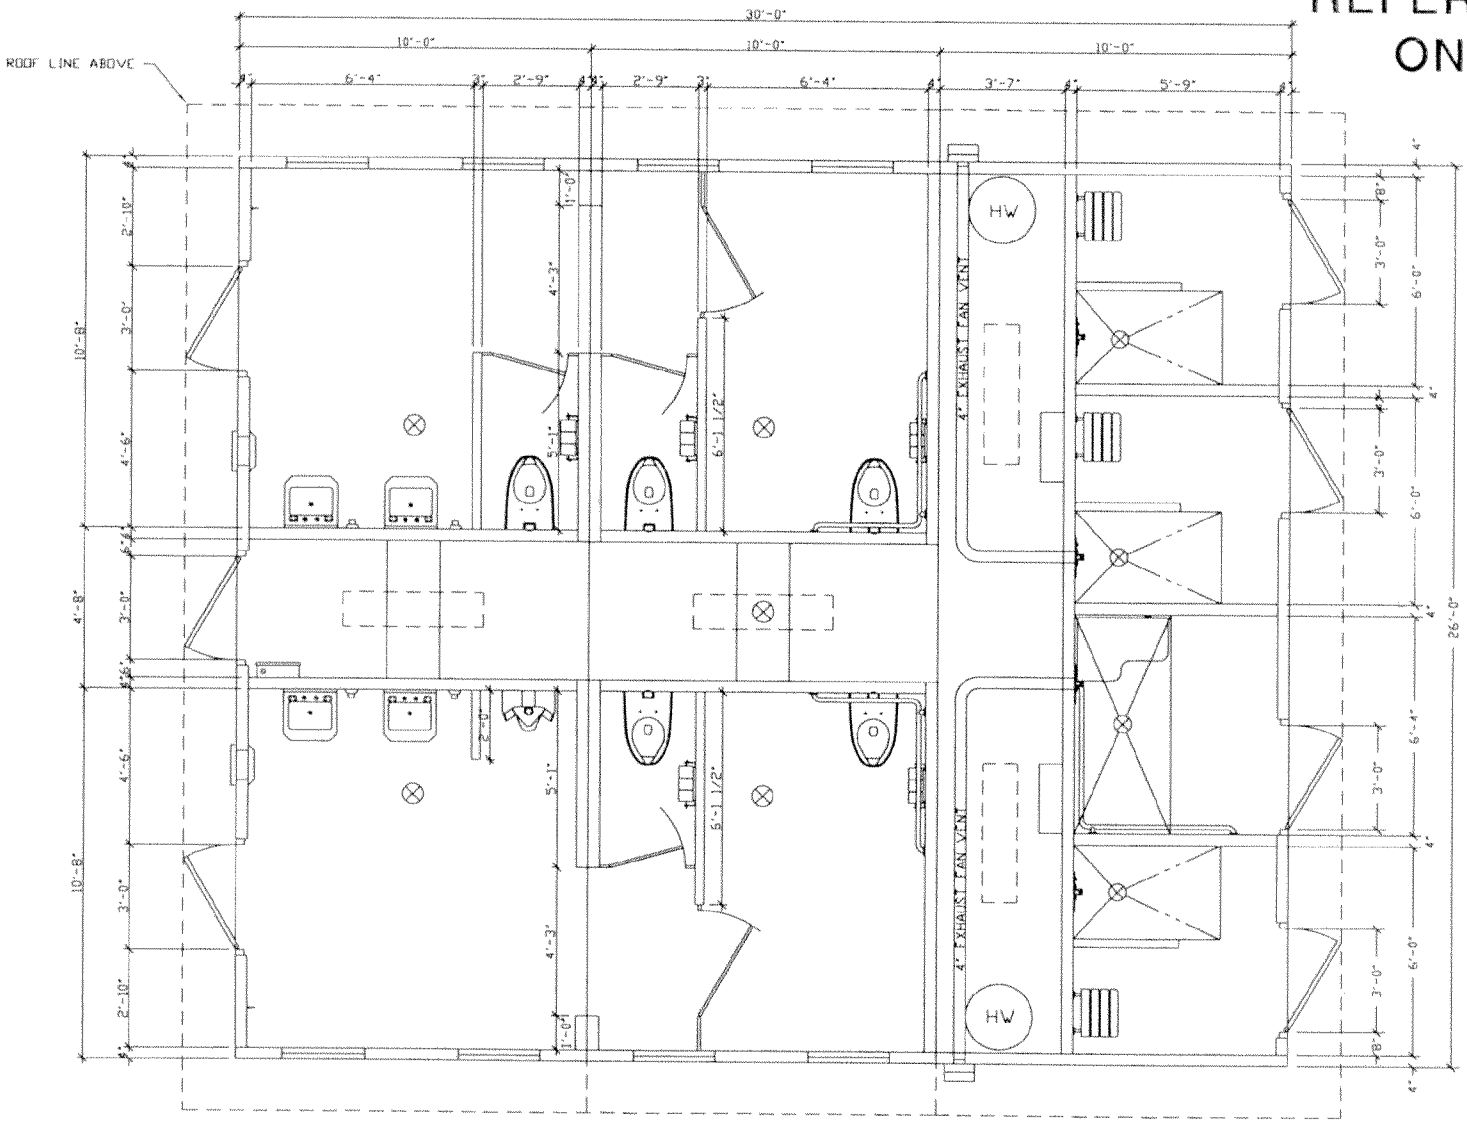

NEW BATHROOM/SHOWER BLDG. & A-FRAME PARKING LAYOUT

SITE COORDINATES:

1. REFERENCE SHEET "C7.00" FOR POINT & COORDINATE TABLE.

POINT COORDINATES PROVIDED HAVE BEEN REFERENCED FROM CURRENT PHASE II TOPOGRAPHIC SURVEY POINT DATA PROVIDED BY SANDOVAL ENGINEERS & SURVEYORS, INC.
DATED DECEMBER 12, 2012
DRAWING: OVERALL.DWG

2. COORDINATES & ELEVATIONS SHOWN HAVE BEEN REFERENCED TO F.E.M.A. REFERENCE MARK 078145 WITH GRID COORDINATES:
N: 13984260.18
E: 3193202.40
ELEVATION = 78.07 (NAVD88 2001 ADJ.)

3. COORDINATES SHOWN ARE SURFACE COORDINATES LOCATED IN TEXAS SOUTH CENTRAL ZONE. A COMBINED FACTOR OF 0.999963581 APPLIES TO ANY PROJECT SITE.

ONE CALL NOTIFICATION SYSTEM
CALL BEFORE YOU DIG!!!
(713) 223-4567 (In Houston)
(New Statewide Number Outside Houston)
1-800-245-4545

THE LOCATION OF EXISTING UNDERGROUND UTILITIES ARE SHOWN BASED ON INFORMATION PROVIDED ON SURVEY. THE CONTRACTOR SHALL DETERMINE THE EXACT LOCATION OF ALL EXISTING UTILITIES BEFORE COMMENCING WORK.

ISSUE LOG

NO.	DATE	DESCRIPTION
	[illegible]	[illegible]
	[illegible]	[illegible]
	[illegible]	[illegible]

CSF
CSF PROJECT NO. 2132

SEAL

5.10.13

Parks Capital Improvement Program
for City of Houston
General Services Department and
Parks & Recreation Department

PARK NAME
Lake Houston Park
[illegible]
New Caney, TX 77357

CITY OF HOUSTON
GENERAL SERVICES DEPARTMENT

REVIEWED

MCF Architects
[illegible]

SWA Group
[illegible]

DATE: MAY 10, 2013
WBS No: [illegible]
SCALE: AS SHOWN
DRAWN BY: [illegible]
CHECKED BY: [illegible]

SHEET TITLE
NEW BATHROOM/SHOWER BUILDING & A-FRAME PARKING LAYOUT

SHEET NO.
C4.30

CITY DWG NO.