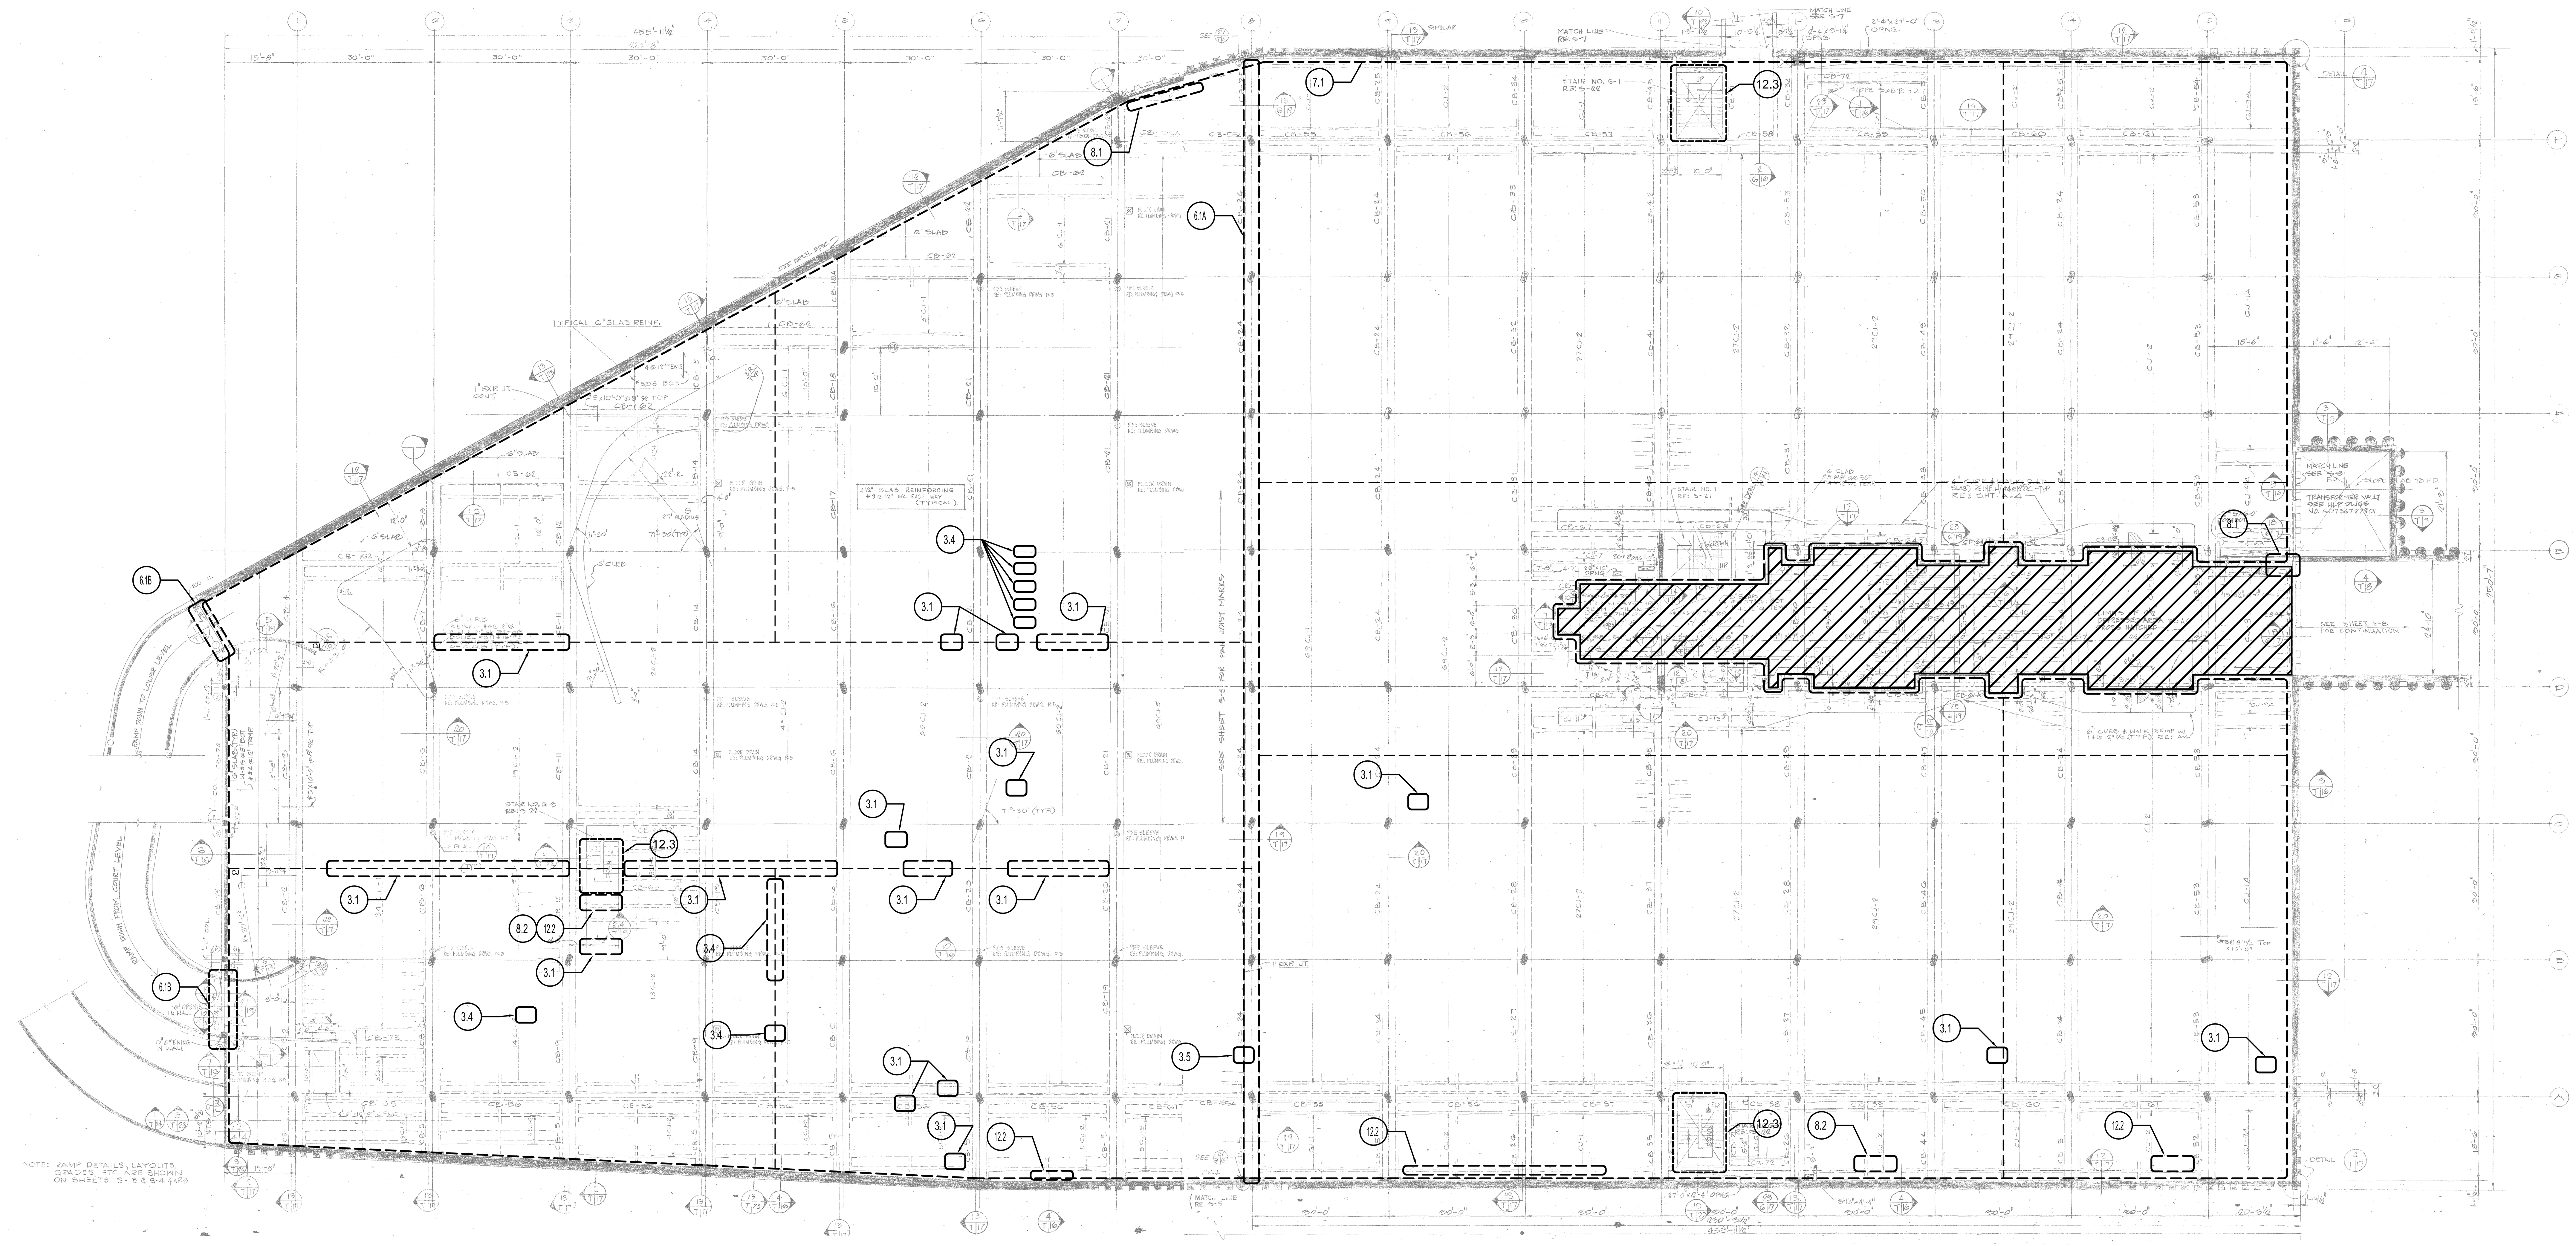

N

1 PLAN - LEVEL P1 - CONCOURSE LEVEL

NTS

WALTER P MOORE

WALTER P. MOORE AND ASSOCIATES, INC.
1301 McKINNEY STREET, SUITE 1100
HOUSTON, TEXAS 77010
PHONE: 713.630.7300 FAX: 713.630.7396

HOUSTON DALLAS TAMPA ATLANTA
ORLANDO KANSAS CITY AUSTIN LOS ANGELES LAS VEGAS

Walter P. Moore and Associates, Inc.
TBPE Firm Registration No. 1856

STATE OF TEXAS
MARK ERIK WILLIAMS
94240
LICENSED PROFESSIONAL ENGINEER
01/13/2012

CITY OF HOUSTON
BUILDING SERVICES DEPARTMENT

CITY HALL ANNEX PARKING
GARAGE REPAIRS PHASE II

FILE NO.	WPM PROJECT NO.
WBS No. D-000113-0010-4	D03.10108.02
DRAWING SCALE	PLAN - CONCOURSE LEVEL (P1)
VERT. AS SHOWN HORIZ. AS SHOWN	DRAWING TITLE
CITY OF HOUSTON PM	S1.02
JAMES REDDINGTON, JR.	
SHEET NO. 4 OF 9	SHEET NO.

FILE: P:\D03\2010\10108-02\CADD\Sheets\S1.02.dwg