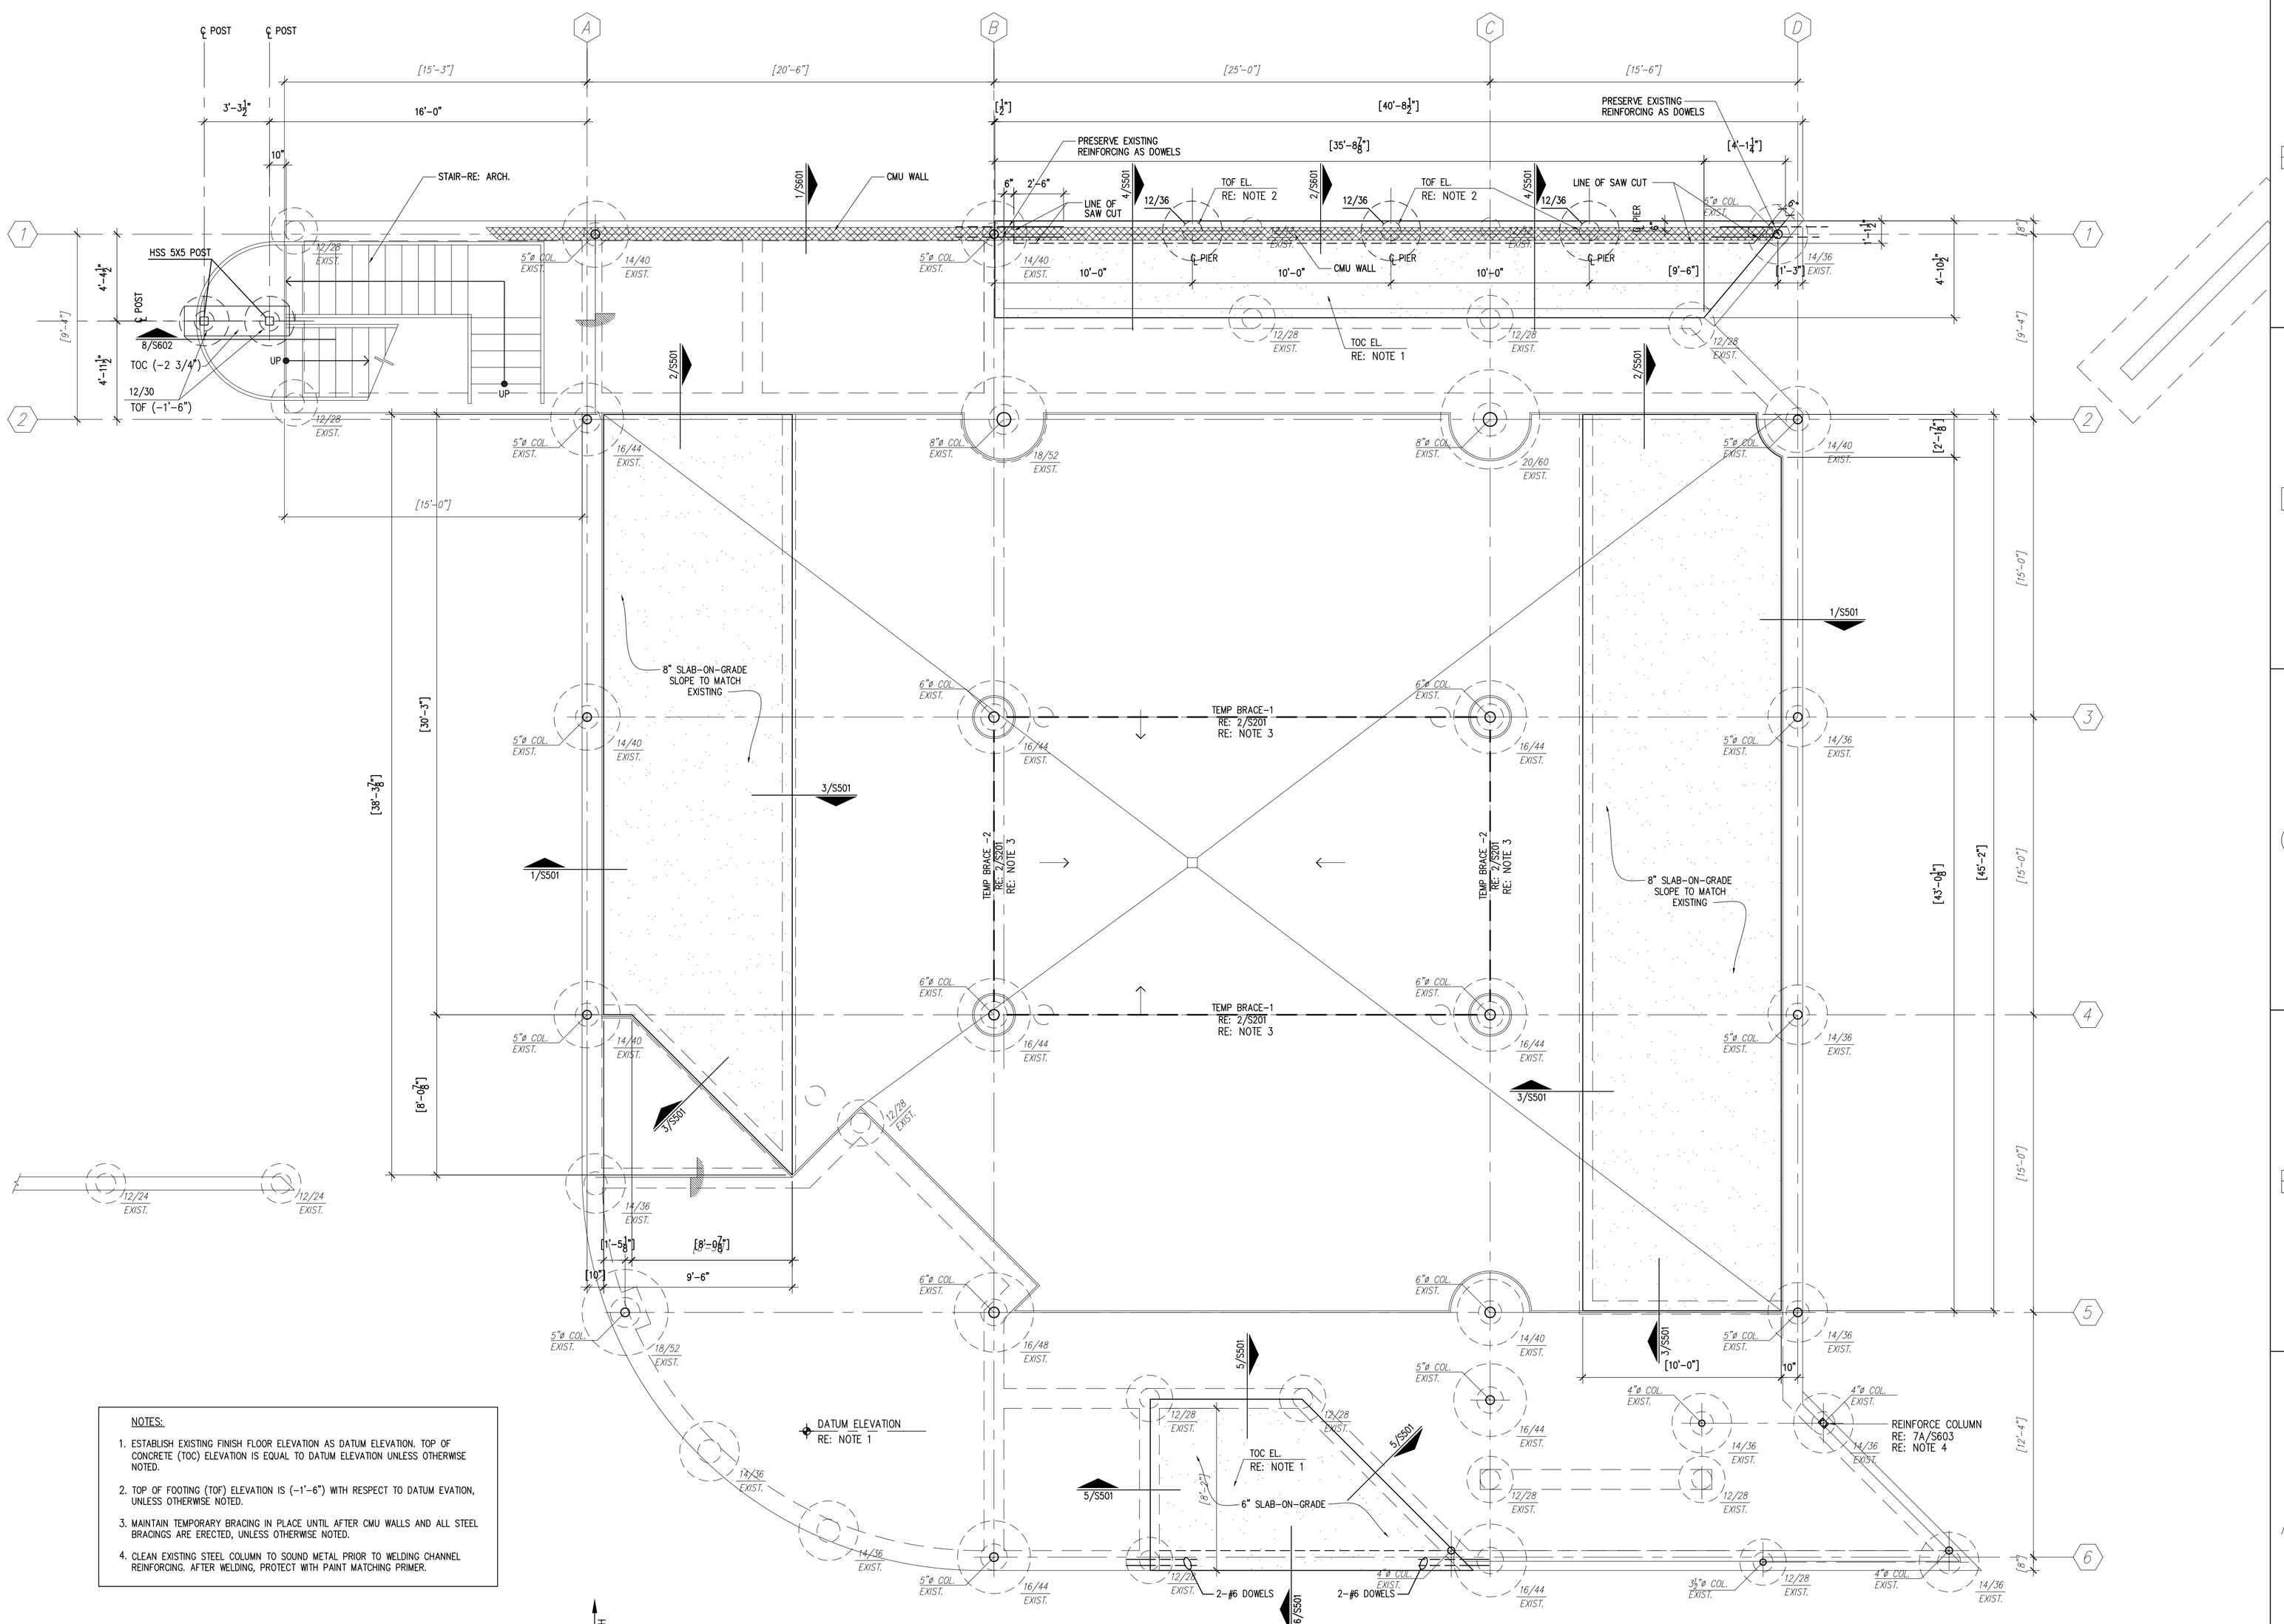


NOTES:

1. ESTABLISH EXISTING FINISH FLOOR ELEVATION AS DATUM ELEVATION. TOP OF CONCRETE (TOC) ELEVATION IS EQUAL TO DATUM ELEVATION UNLESS OTHERWISE NOTED.
2. TOP OF FOOTING (TOF) ELEVATION IS (-1'-6") WITH RESPECT TO DATUM EVATION, UNLESS OTHERWISE NOTED.
3. MAINTAIN TEMPORARY BRACING IN PLACE UNTIL AFTER CMU WALLS AND ALL STEEL BRACINGS ARE ERECTED, UNLESS OTHERWISE NOTED.
4. CLEAN EXISTING STEEL COLUMN TO SOUND METAL PRIOR TO WELDING CHANNEL REINFORCING. AFTER WELDING, PROTECT WITH PAINT MATCHING PRIMER.

1 EXISTING FOUNDATION & FIRST FLOOR PLAN

SCALE: 1/4"=1'-0"

DESIGN FILE:

## ISSUE LOG

| NO. | DATE | DESCRIPTION |
|---|---|---|
| 1 | 04/07/09 | ISSUE FOR BID |
| 2 | 04/07/09 | ISSUE FOR PERMIT |
| 3 | | |
| 4 | | |
| 5 | | |
| 6 | | |

CONSULTANT(S) :


NATEX CORPORATION ARCHITECTS

2500 WILCREST, SUITE 300
HOUSTON, TEXAS 77042

TELEPHONE: 713-975-9525
FAX: 713-780-7824


SEAL(S) :


ASA CONSULTING ENGINEERS INC.
1155 Dairy Ashford, Suite 111
Houston, Texas 77079
TEL. NO. (281) 531-4401
FAX. NO. (281) 531-8835


STATE OF TEXAS
SAADUDDIN AHMED
54937
REGISTERED PROFESSIONAL ENGINEER
04/07/09

PROJECT NAME :

FIRE STATION 20 RENOVATIONS

HOUSTON, TEXAS

CITY OF HOUSTON
GENERAL SERVICES DEPARTMENT

REVIEWED :

PROGRAM MANAGER — SPONSORING DEPARTMENT

PROJECT MANAGER

OTHER APPROVALS :

WATER ENGINEERING — TRAFFIC AND TRANSPORTATION

WASTEWATER ENGINEERING — STREET, BRIDGE & ROW ENGINEERING

STORMWATER ENGINEERING — PLANNING & DEVELOPMENT

CITY ENGINEER — DATE

DIRECTOR, DEPT. OF PUBLIC WORKS & ENGINEERING — DATE

DATE : 04/07/09
W.B.S. No : D-000000-0000-0
SCALE : AS SHOWN
DRAWN BY : DL
CHECKED BY : JL

SHEET TITLE :

EXISTING FOUNDATION AND FIRST FLOOR PLAN

SHEET NO. : **S301**

4 OF SHEETS

CITY DWG. NO. :

CAD FILE :