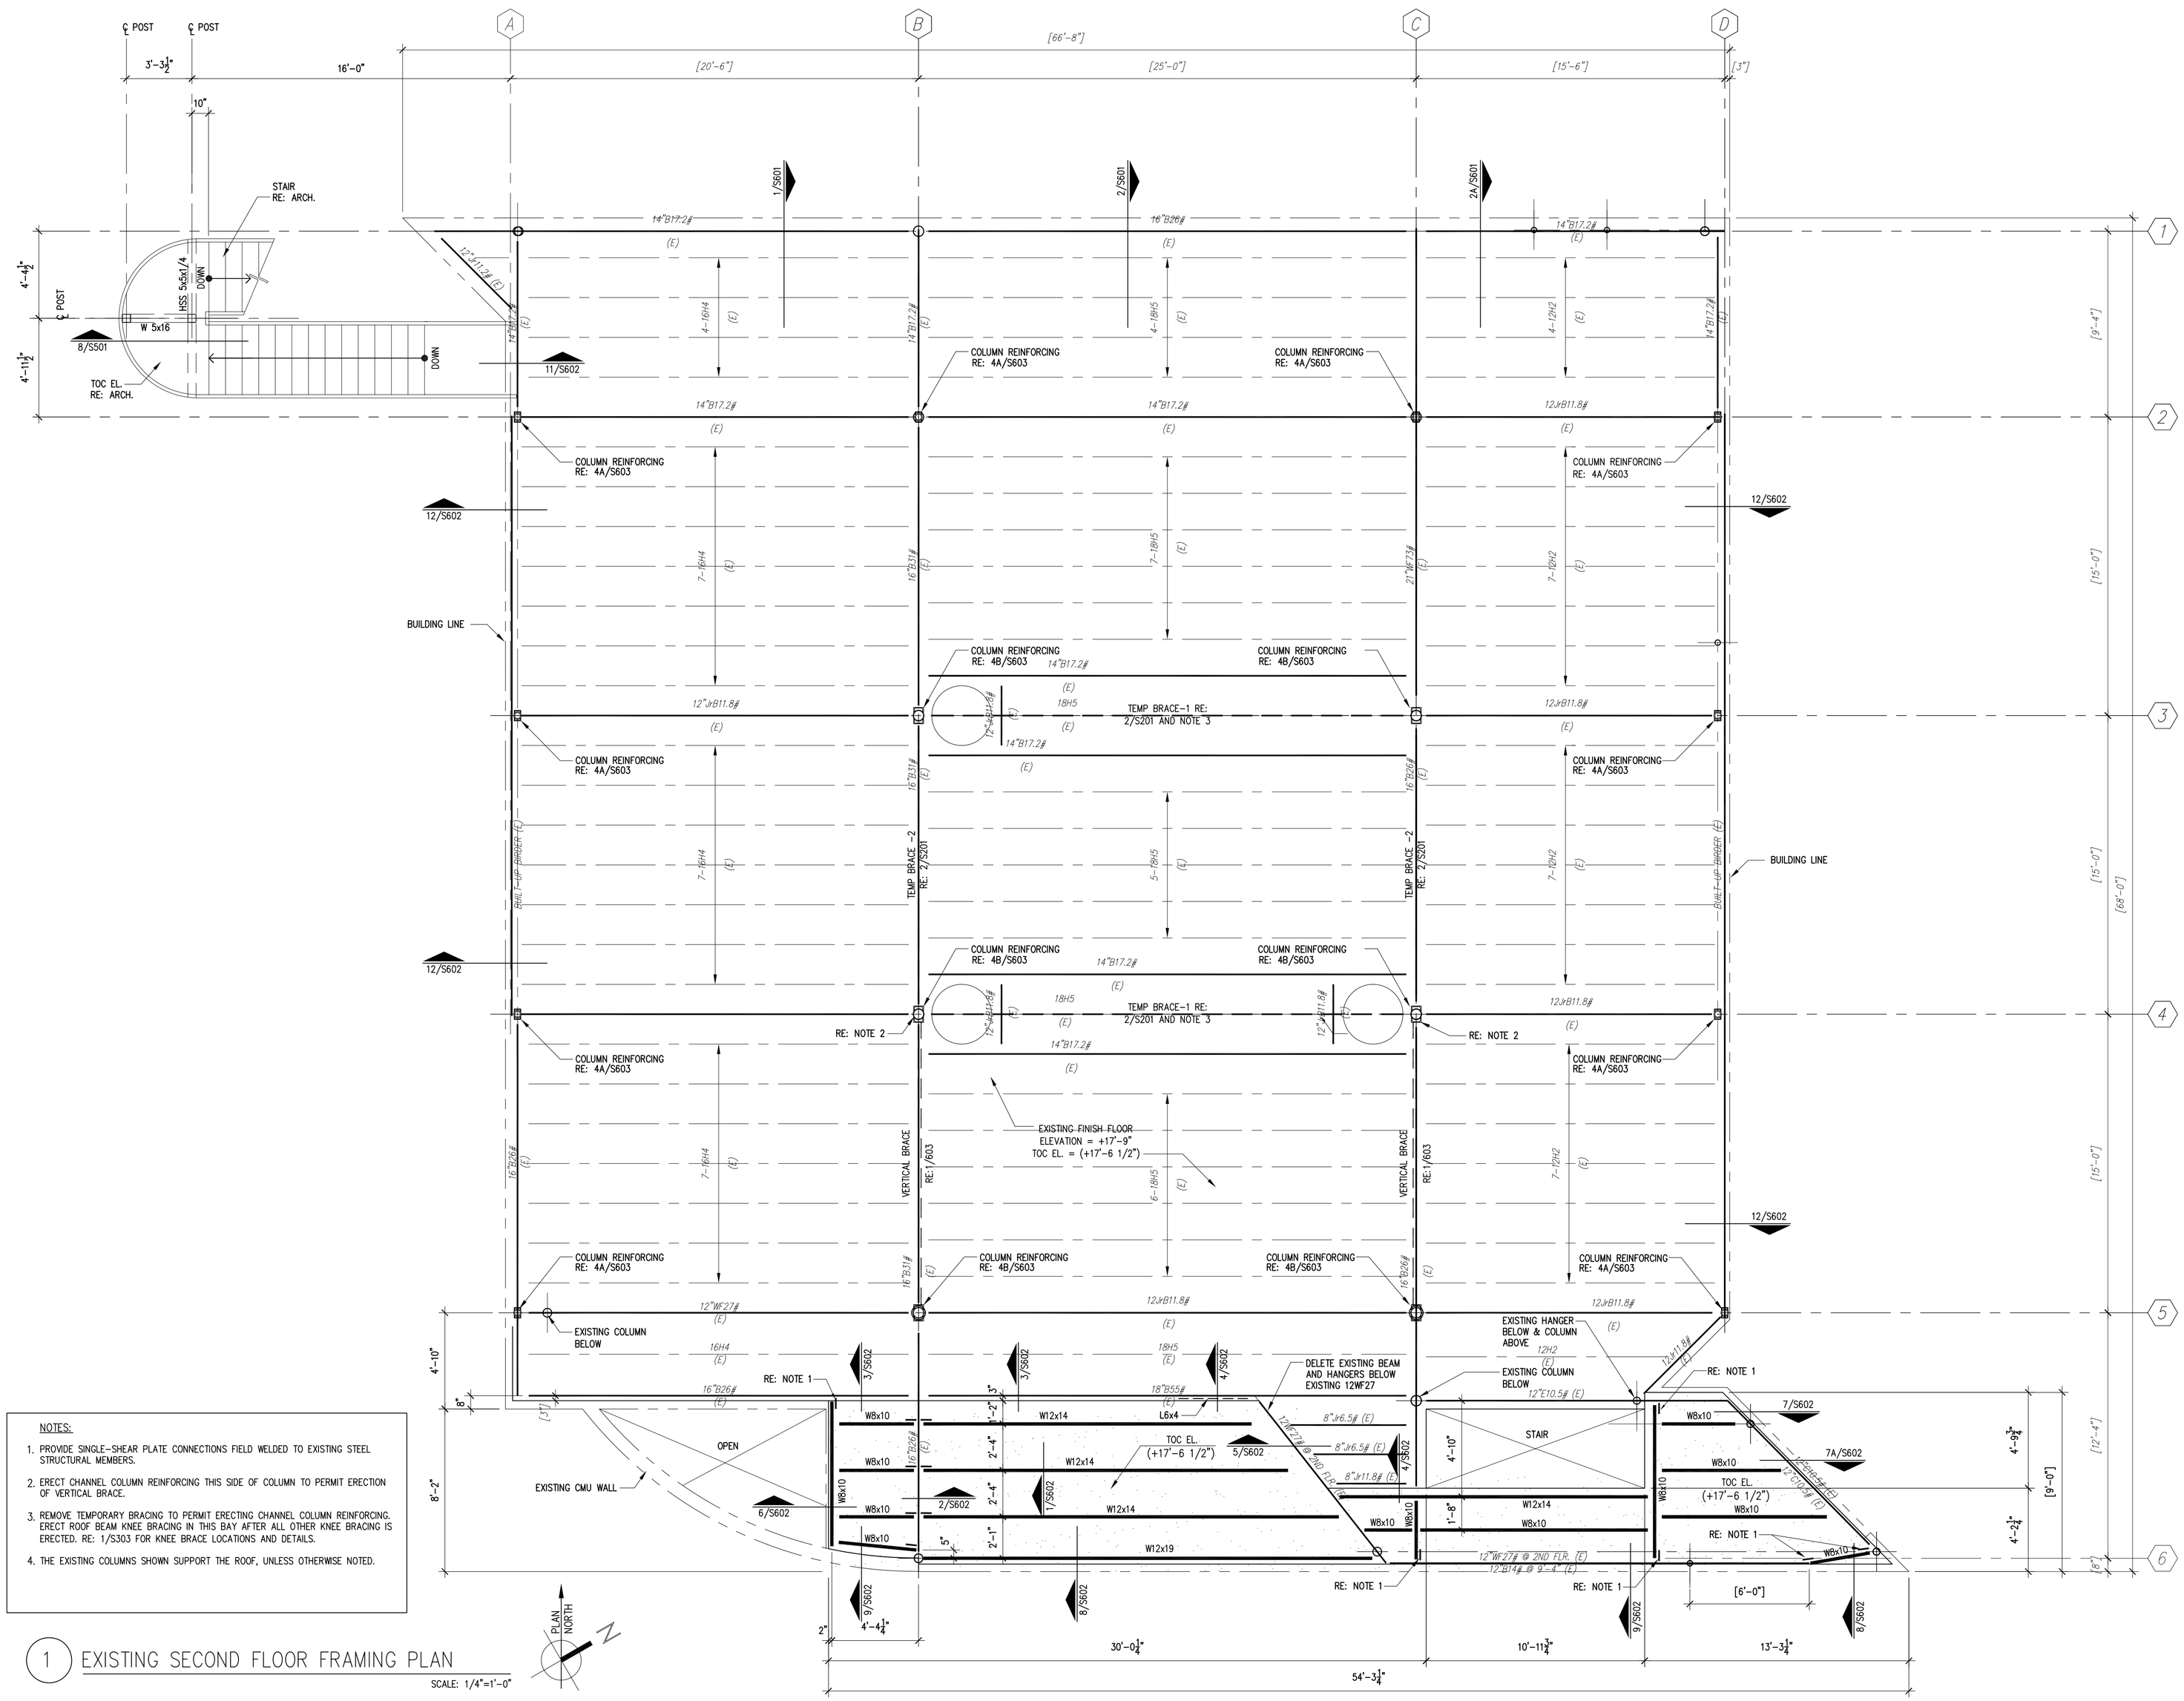

NOTES:

1. PROVIDE SINGLE-SHEAR PLATE CONNECTIONS FIELD WELDED TO EXISTING STEEL STRUCTURAL MEMBERS.
2. ERECT CHANNEL COLUMN REINFORCING THIS SIDE OF COLUMN TO PERMIT ERECTION OF VERTICAL BRACE.
3. REMOVE TEMPORARY BRACING TO PERMIT ERECTING CHANNEL COLUMN REINFORCING. ERECT ROOF BEAM KNEE BRACING IN THIS BAY AFTER ALL OTHER KNEE BRACING IS ERECTED. RE: 1/S303 FOR KNEE BRACE LOCATIONS AND DETAILS.
4. THE EXISTING COLUMNS SHOWN SUPPORT THE ROOF, UNLESS OTHERWISE NOTED.

1 EXISTING SECOND FLOOR FRAMING PLAN

SCALE: 1/4"=1'-0"

DESIGN FILE:

ISSUE LOG

NO.	DATE	DESCRIPTION
1	04/07/09	ISSUE FOR BID
2	04/07/09	ISSUE FOR PERMIT
3		
4		
5		
6		

CONSULTANT(S) :

NATEX CORPORATION ARCHITECTS

2500 WILCREST, SUITE 300
HOUSTON, TEXAS 77042

TELEPHONE: 713-975-9525
FAX: 713-780-7824

SEAL(S) :

ASA CONSULTING ENGINEERS INC.
1155 Dairy Ashford, Suite 111
Houston, Texas 77079
TEL. NO. (281) 531-4401
FAX. NO. (281) 531-8835

STATE OF TEXAS SAADUDDIN AHMED 64837 REGISTERED PROFESSIONAL ENGINEER

04/07/09

PROJECT NAME :

FIRE STATION 20 RENOVATIONS

HOUSTON, TEXAS

CITY OF HOUSTON
GENERAL SERVICES DEPARTMENT

REVIEWED :

PROGRAM MANAGER | SPONSORING DEPARTMENT

PROJECT MANAGER

OTHER APPROVALS :

WATER ENGINEERING | TRAFFIC AND TRANSPORTATION

WASTEWATER ENGINEERING | STREET, BRIDGE & ROW ENGINEERING

STORMWATER ENGINEERING | PLANNING & DEVELOPMENT

CITY ENGINEER | DATE

DIRECTOR, DEPT. OF PUBLIC WORKS & ENGINEERING | DATE

DATE : 04/07/09
W.B.S. No : D-000000-0000-0
SCALE : AS SHOWN
DRAWN BY : DL
CHECKED BY : JL

SHEET TITLE :

EXISTING SECOND FLOOR FRAMING PLAN

SHEET NO. : **S302**

5 OF SHEETS

CITY DWG. NO. :

CAD FILE :