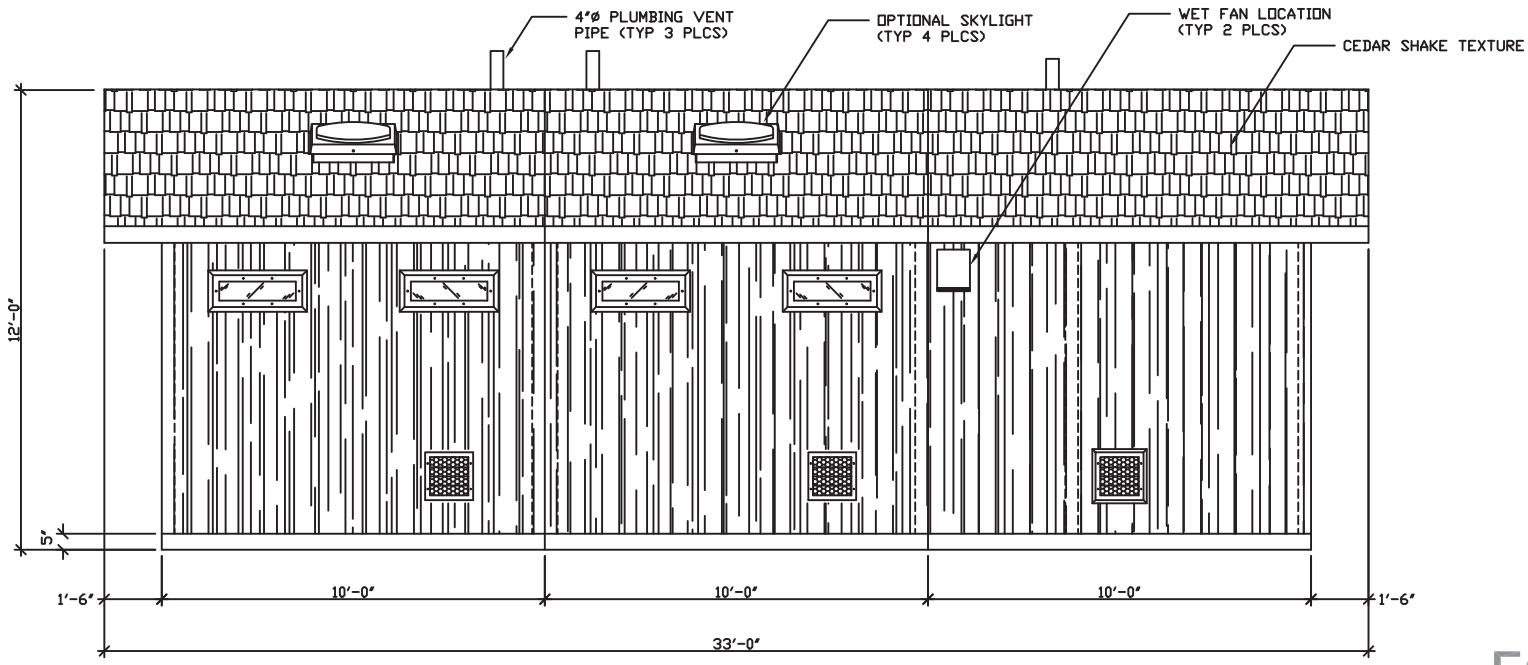

RH SIDE ELEVATION

FOR
REFERENCE
ONLY

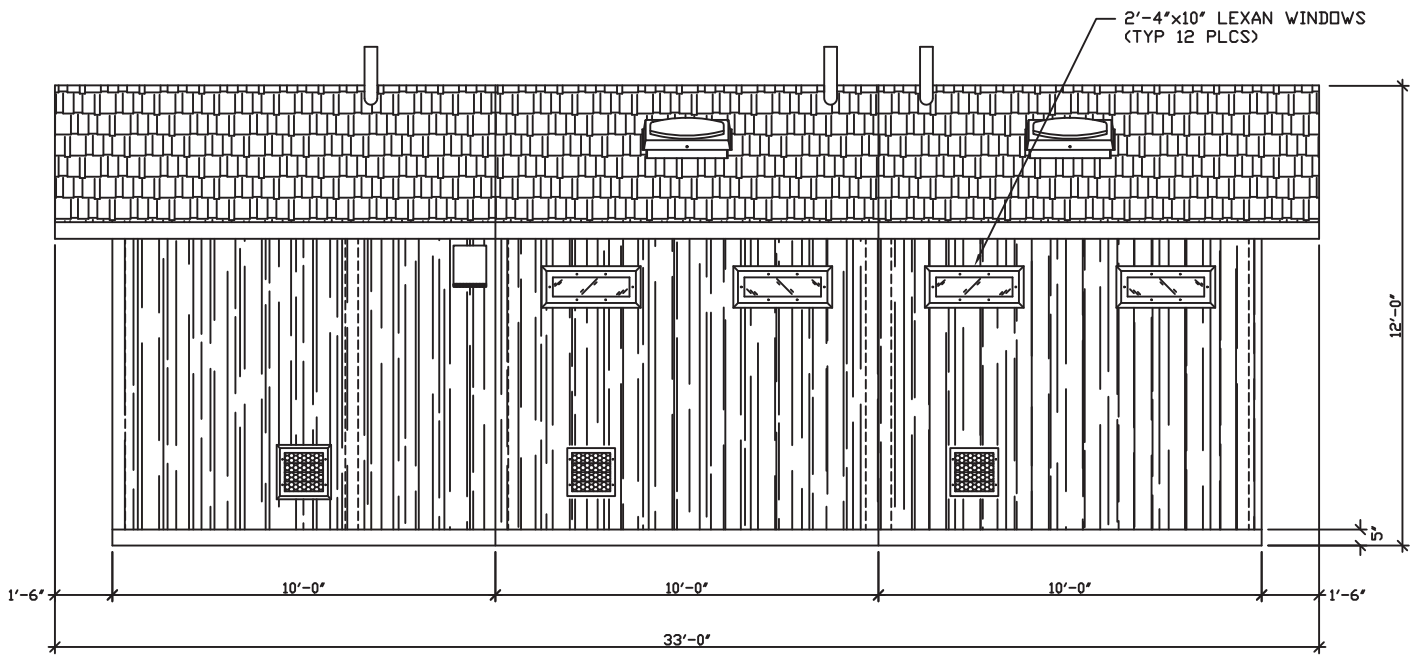

LH SIDE ELEVATION